

**Photovoltaic Panels:**

Roof 1 - Flat Roof with Parapet Upstand
LONGI Solar
32no. LR5-66HTH-535M
Mounted on rails @ 10 degrees

Roof 2 - Flat Roof with Parapet Upstand
LONGI Solar
24no. LR5-66HTH-535M
Mounted on rails @ 10 degrees

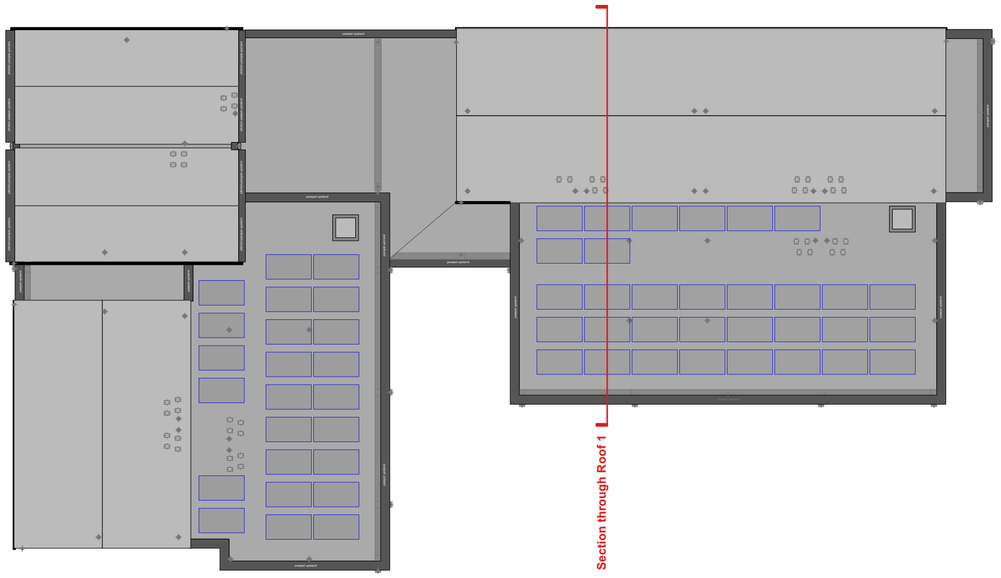


**Roof Plan**
1:200

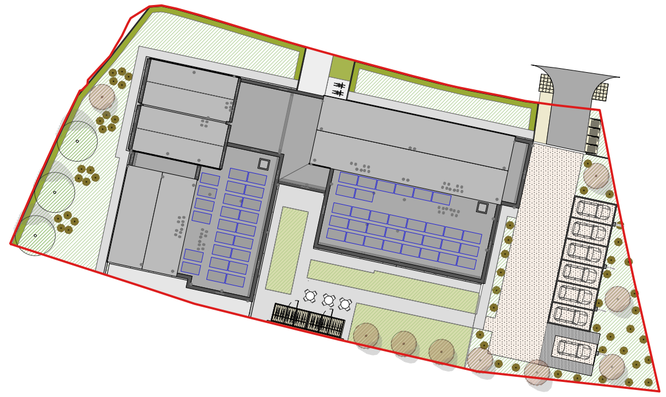


**Site Plan**
1:500

**Photovoltaic Panels:**

Roof 1 - Flat Roof with Parapet Upstand
LONGI Solar
32no. LR5-66HTH-535M
Mounted on rails @ 10 degrees

Roof 2 - Flat Roof with Parapet Upstand
LONGI Solar
24no. LR5-66HTH-535M
Mounted on rails @ 10 degrees

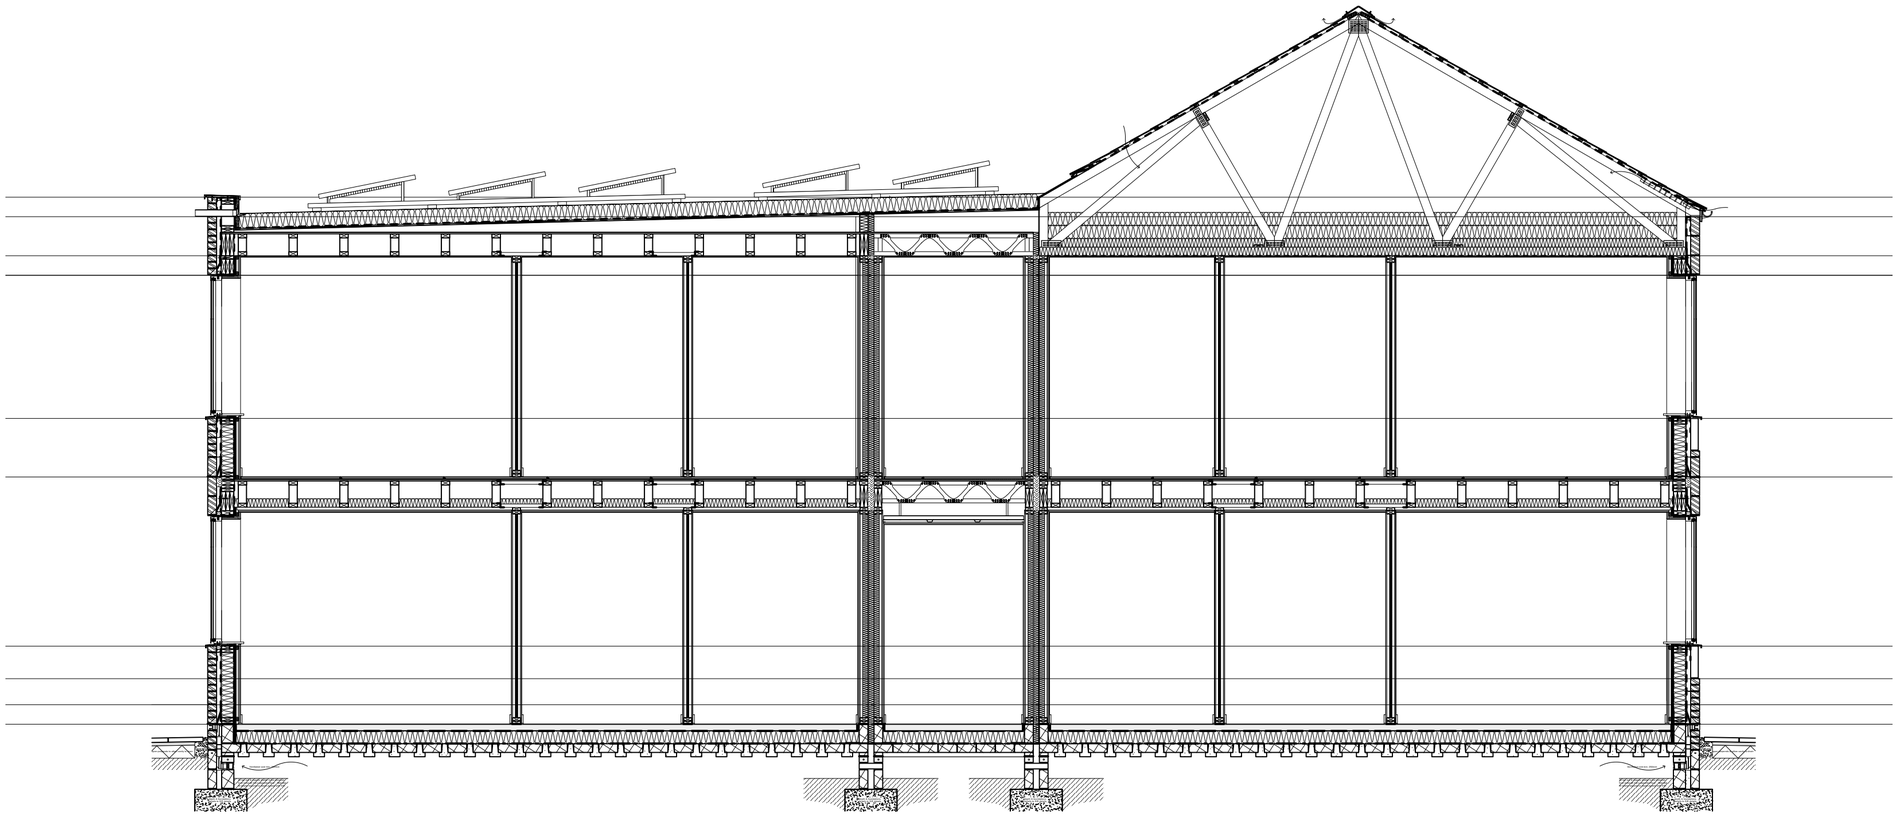

**Section through Roof 1**
1:50

Drawing Title: Proposed PV Layout and Section
Date: 27/10/2025
Drawing no: 1326 - 3010
Scale: as noted @ A2
Drawn: HB

revision:
revision notes:

**DK-Architects**
26 Old Haymarket
Liverpool
L1 6ER
0151 231 1209 T
mail@dk-architects.com E
www.dk-architects.com W