

Notes

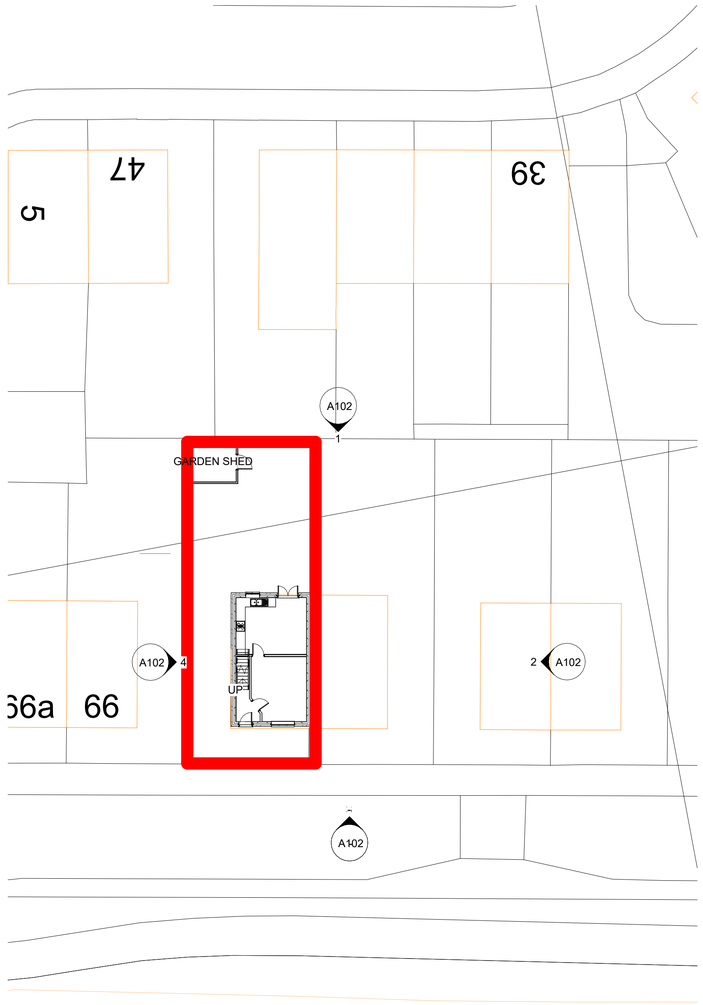

4 SITE PLAN EXISTING
1 : 200

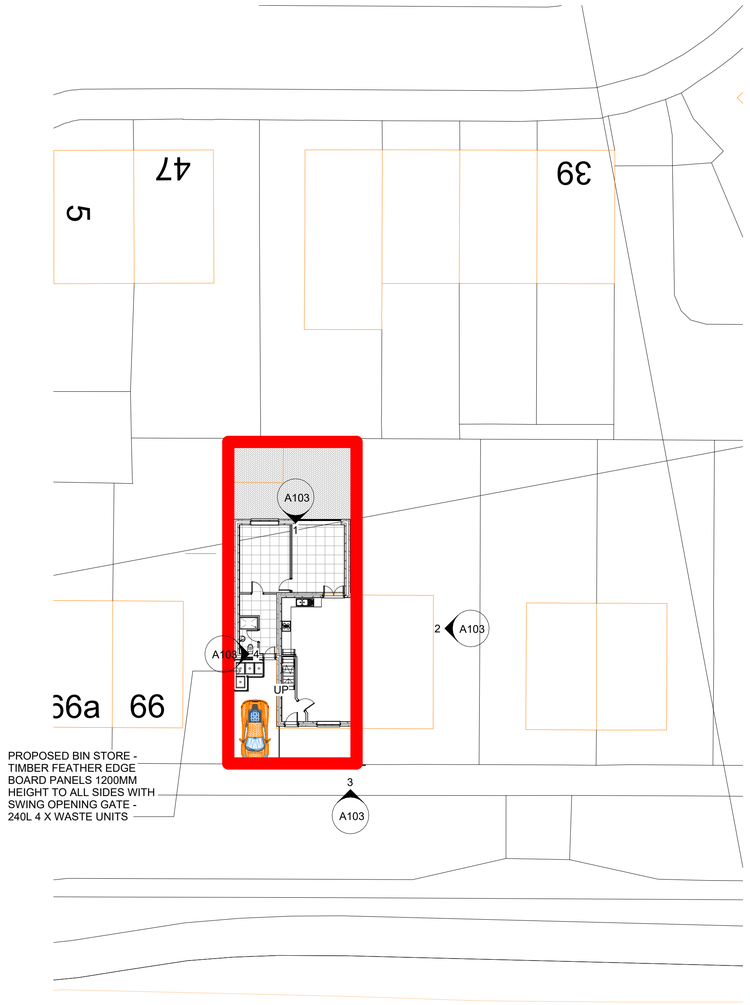

2 SITE PLAN
1 : 200



1 LOCATION PLAN
1 : 1250

RED LINE INDICATING SITE BOUNDARY
64 Shillingford Road, M18 7TS

Rev	Description	Date	Dr by	App by
original by: NK		date created: 22/10/25		approved by: NK

NK Architectural
Enquiries@nkarchitectural.co.uk
0161 818 4727
www.NKARCHITRCTURAL.co.uk

client name
MR N SINGH

project
64 Shillingford Road, M18 7TS - LOFT CONVERSION AND SINGLE STOREY EXTENSION

drawing
SITE AND LOCATION PLAN

computer file
C:\Users\NKARC\OneDrive\Dropbox\NKARC\64 Shillingford Road, M18 7TS\64 Shillingford Road, M18 7TS.rvt

plot date

project number: 2025.0016.992
scale: As indicated @A1
drawing number: A105
rev
issue status

This drawing is to be read in conjunction with all related drawings. All dimensions must be checked and verified on site before commencing any work or producing shop drawings. The originator should be notified immediately of any discrepancy.
This drawing is copyright and remains the property of NK Architectural.