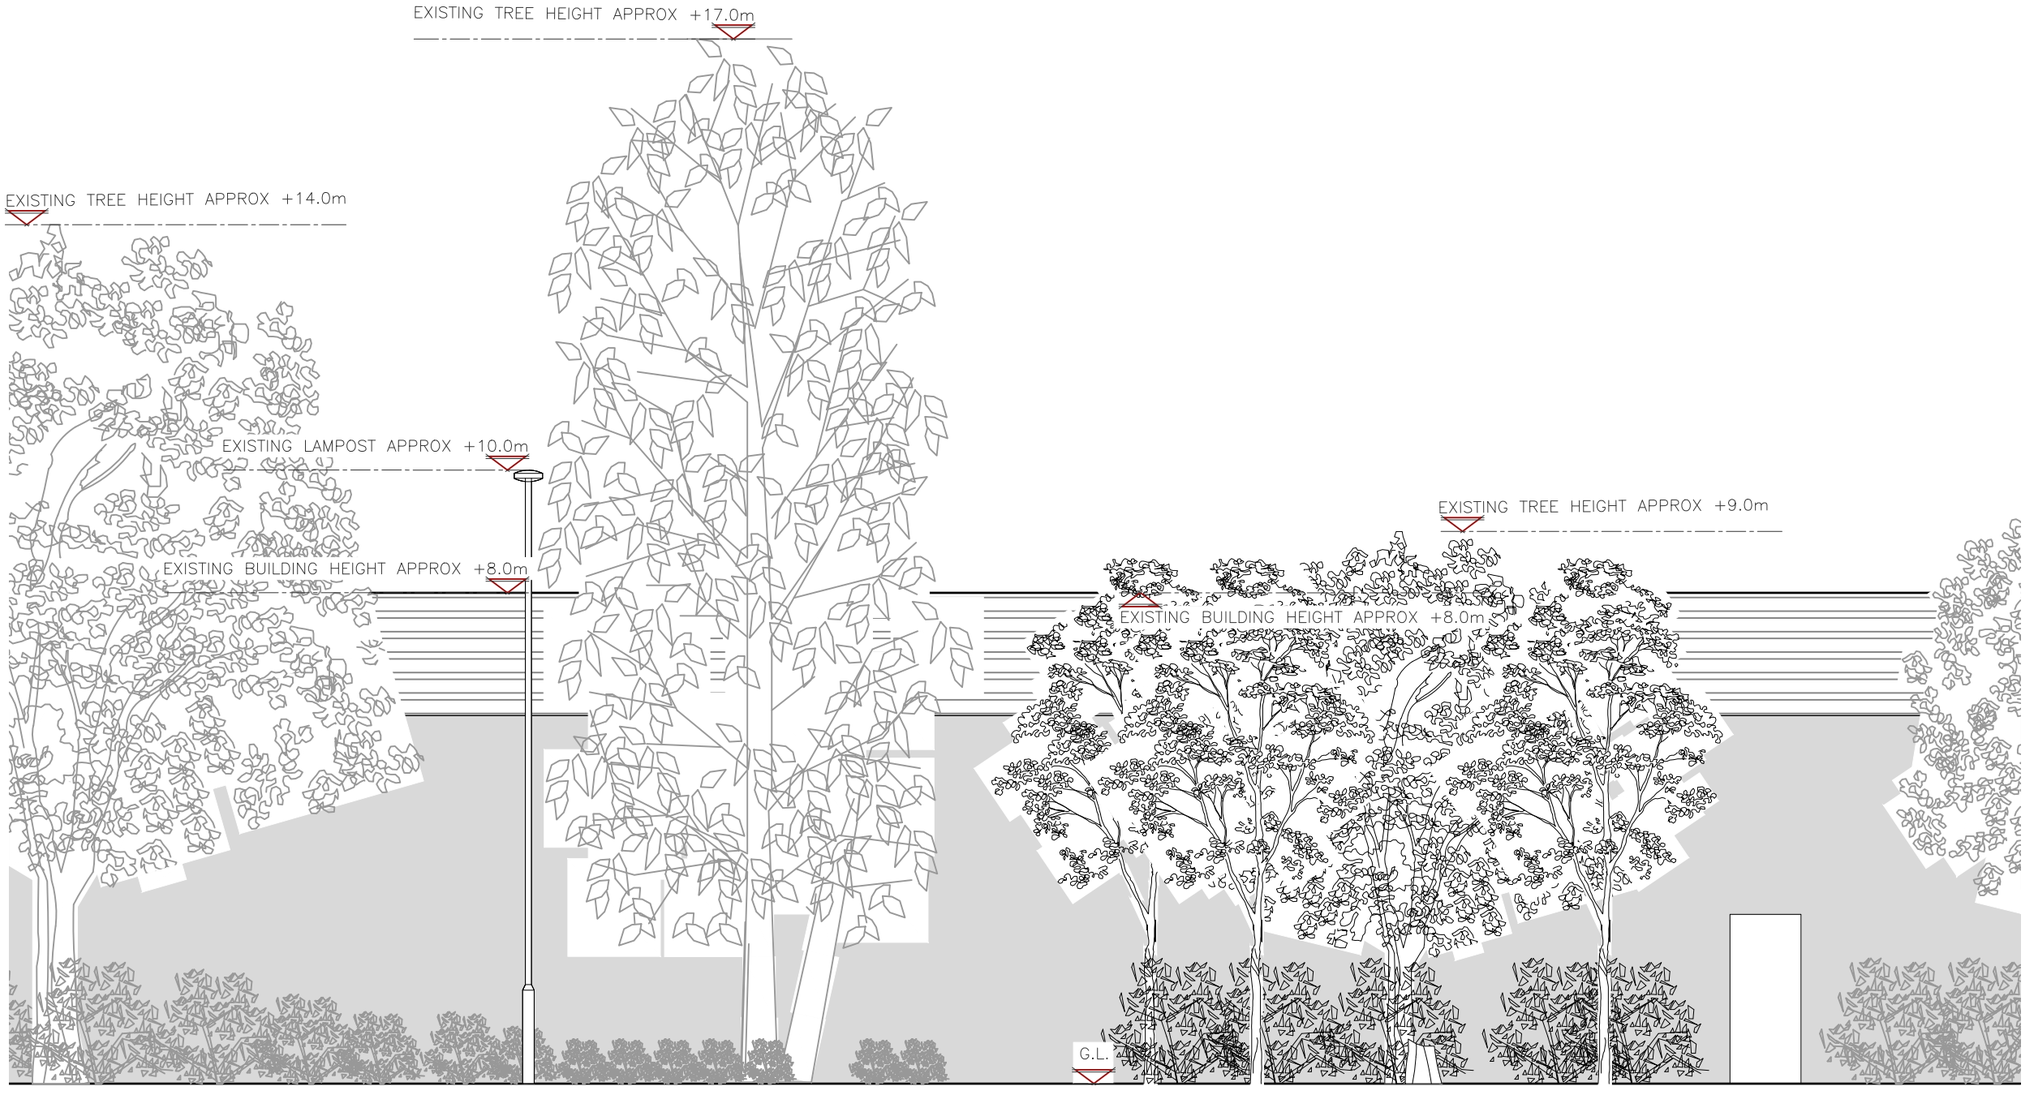


0 1 2 3 4 5m
1:100

EXISTING SOUTH EAST ELEVATION
(1:100)

ALL DIMENSIONS ARE IN mm UNLESS NOTED OTHERWISE

N.G.R | E: 384907 N: 396762

REV	MODIFICATION	BY	CH	DATE
A	PLANNING ISSUE	MV	MG	12.09.25

WHP Telecoms Ltd
Faraday Court
401 Faraday Street
Birchwood Park
Warrington WA3 6GA
Tel: 01925 424100 Fax: 01925 424101
e-mail: info@whptelecoms.com

cornerstone

Cell Name	Opt.
BRUNSWICK STREET	–

Cell ID No

CSID	– VF	✓ TEF
302866	27710	88909
Project No.	– TM Cell ID	– N/A
–	–	–


Site Address / Contact Details

UPPER BROOK NORTH
BRUNSWICK STREET
MANCHESTER
LANCASHIRE
M13 9SR

Drawing Title: EXISTING SITE ELEVATION

Purpose of issue:	Dwg Rev:
PLANNING	1A

Drawing Number:				
300				1A
Surveyed By: AS		Original Sheet Size: A3		Pack Issue:
Drawn: MV	Date: 12.09.25	Checked: MG	Date: 12.09.25	1A

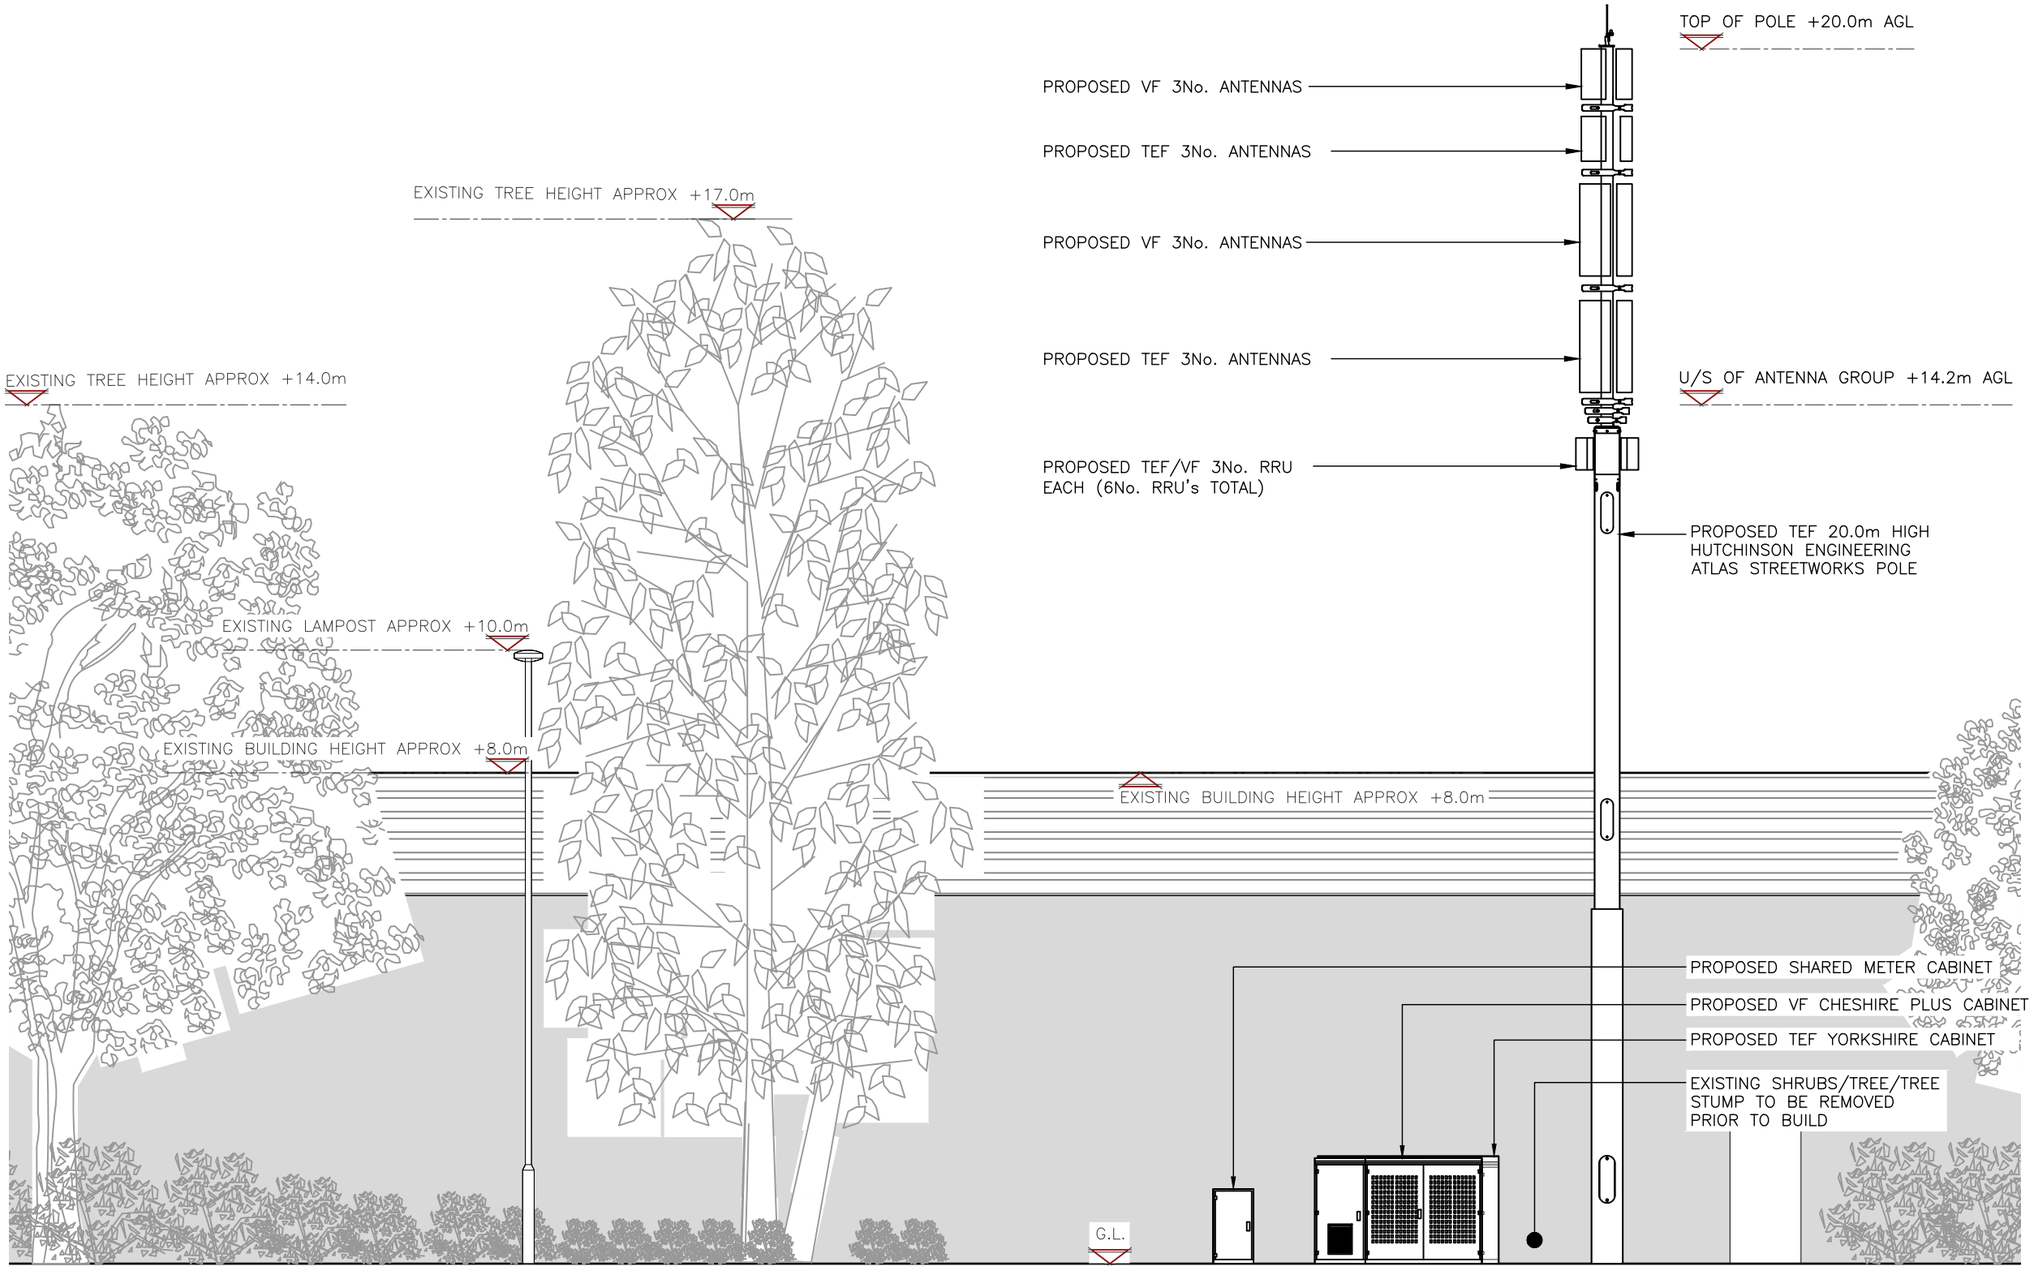

0 1 2 3 4 5m
1:100

PROPOSED SOUTH EAST ELEVATION
(1:100)

ALL DIMENSIONS ARE IN mm UNLESS NOTED OTHERWISE

N.G.R | E: 384907 N: 396762

REV	MODIFICATION	BY	CH	DATE
A	PLANNING ISSUE	MV	MG	12.09.25

WHP Telecoms Ltd
Faraday Court
401 Faraday Street
Birchwood Park
Warrington WA3 6GA
Tel: 01925 424100 Fax: 01925 424101
e-mail: info@whptelecoms.com

cornerstone

Cell Name	Opt.
BRUNSWICK STREET	–

Cell ID No

CSID	– VF	✓ TEF
302866	27710	88909
Project No.	– TM Cell ID	– N/A
–	–	–

Site Address / Contact Details

UPPER BROOK NORTH
BRUNSWICK STREET
MANCHESTER
LANCASHIRE
M13 9SR

Drawing Title: PROPOSED SITE ELEVATION

Purpose of issue: PLANNING — Dwg Rev: 1A

Drawing Number: 301

Surveyed By:	Original Sheet Size:	Pack Issue:
AS	A3	1A

Drawn:	Date:	Checked:	Date:
MV	12.09.25	MG	12.09.25