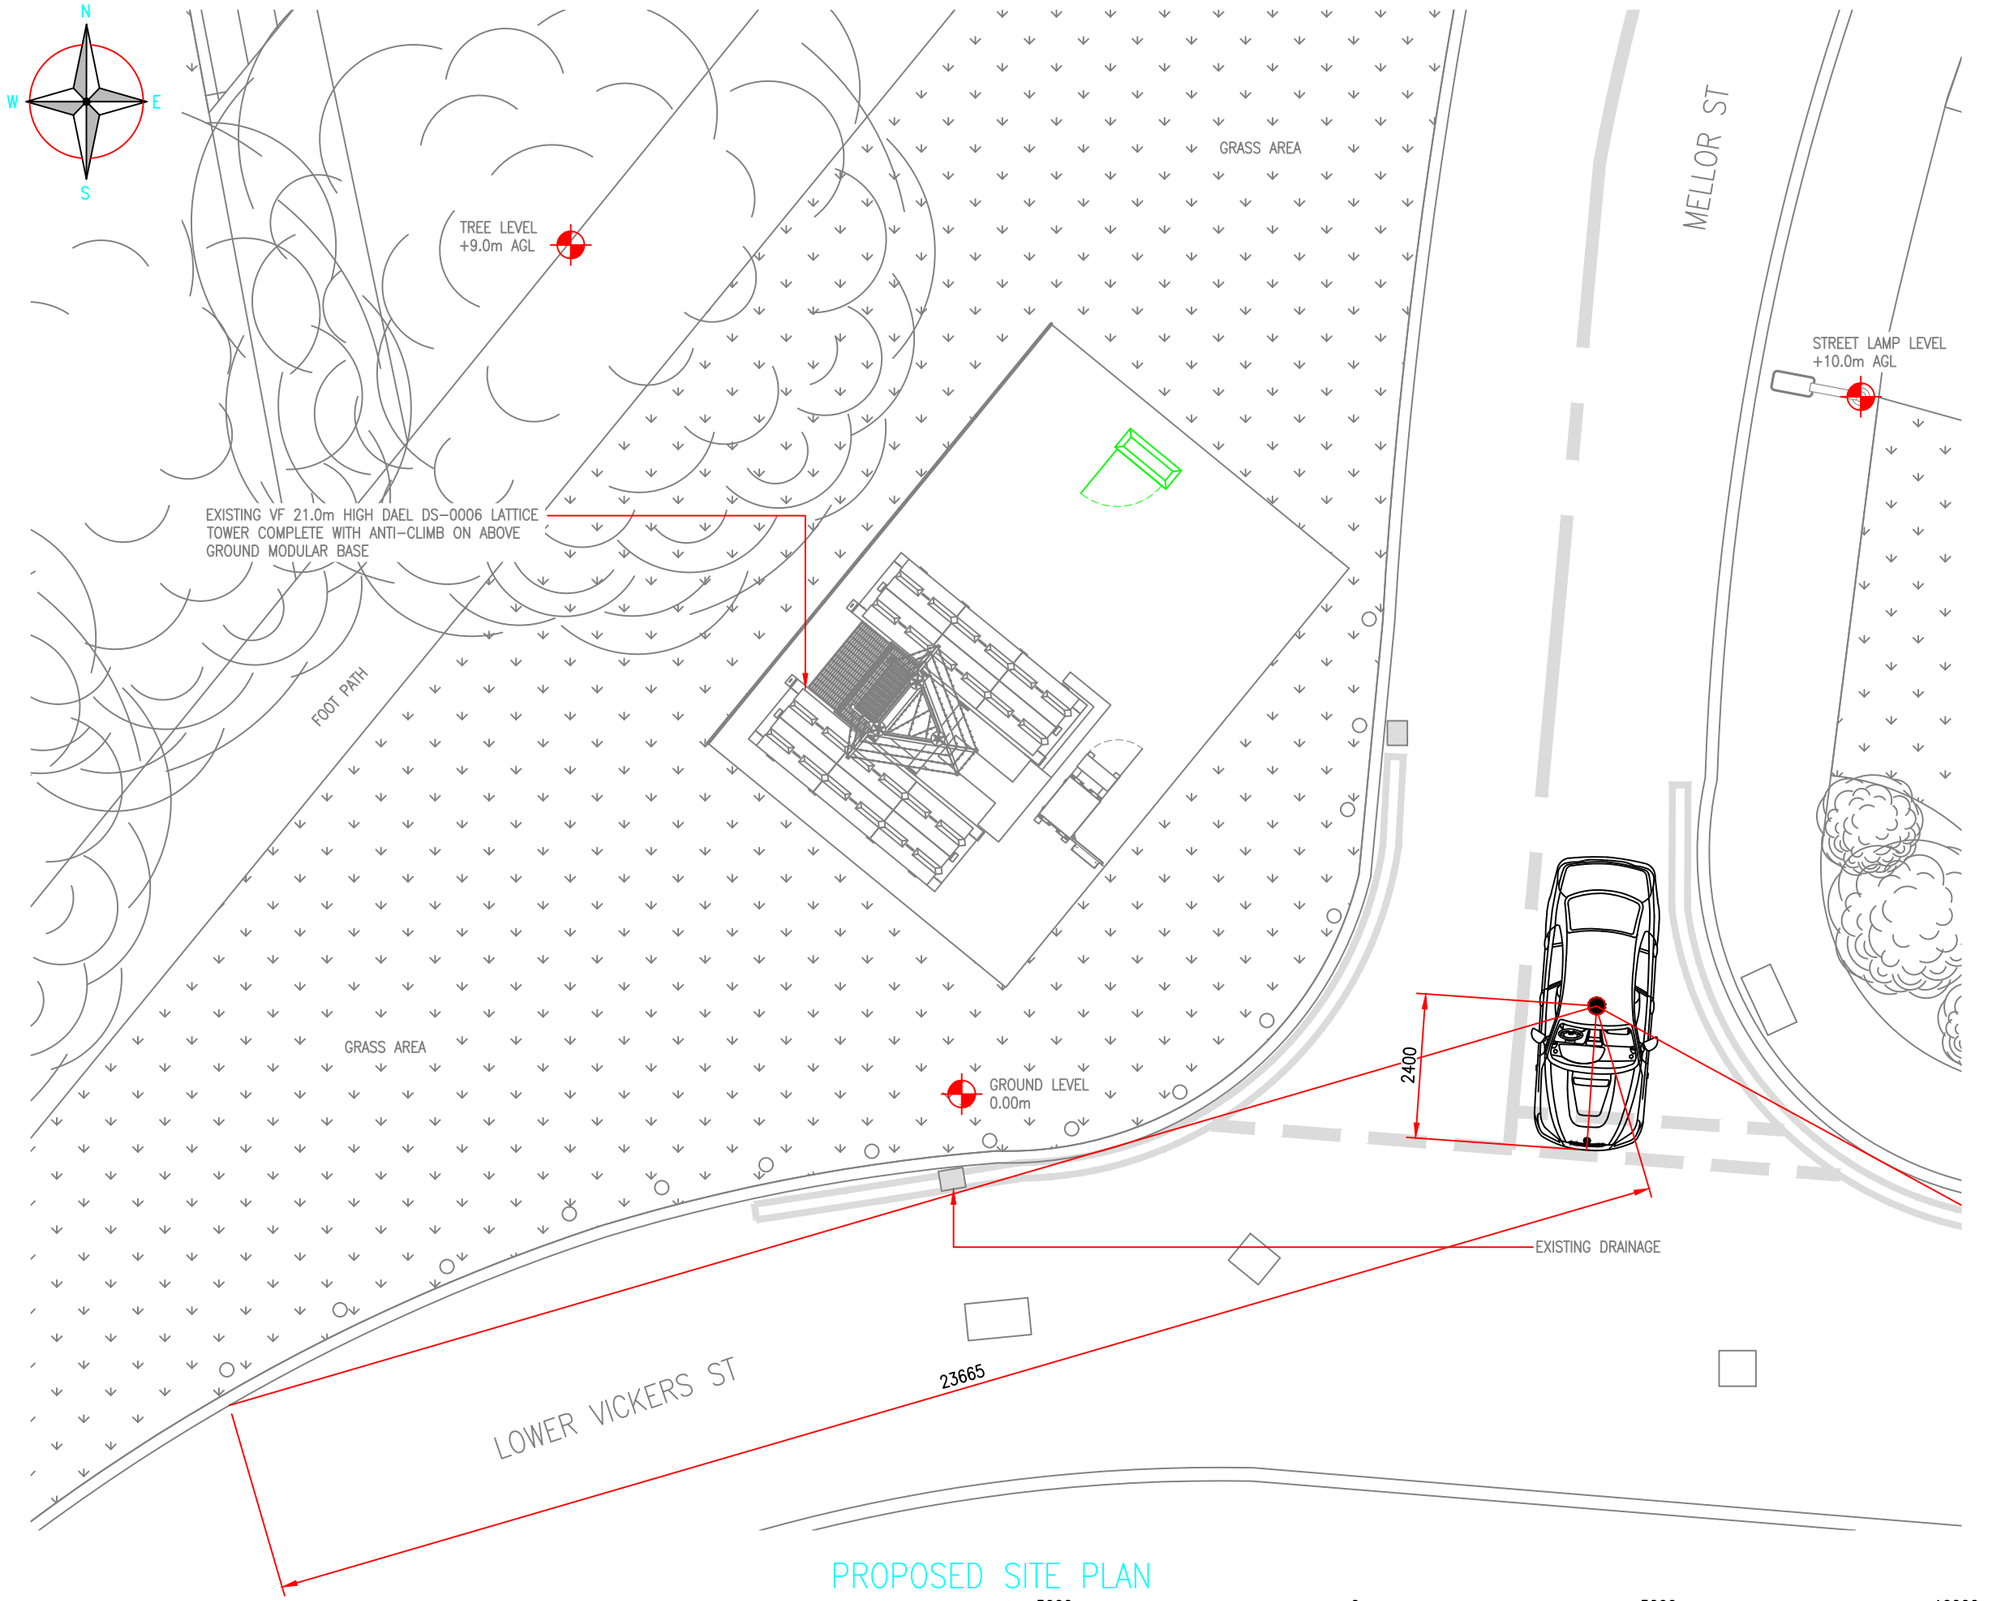


PROPOSED SITE PLAN

1:100 5000 0 5000 10000

ORIGINAL SCALE AT A3 – 1:100 ALL DIMENSIONS IN MILLIMETRES

The drawings comply with TEF & Vodafone Standard ICNIRP guidelines.
Designed in accordance with Cornerstone document: SDN0009 v8.0

ALL DIMENSIONS ARE IN mm UNLESS NOTED OTHERWISE

N.G.R | E: 385539 N: 399011

NOTES:

REV	MODIFICATION	BY	CH	DATE
C	Compound updated	PI	BR	14.10.25
B	Updated	PI	BR	11.06.25
A	Issued for Approval	PI	BR	06.05.25

mitie

vodafone
CORNERSTONE - BEACON

Cell Name	Opt.
LOWER VICKERS STREET SW 1	–

Cell ID No

CORNERSTONE	TEF	VF
30683700	–	21730

Site Address / Contact Details

LOWER VICKERS STREET
COLLYHURST
MANCHESTER
GREATER MANCHESTER
M40 7LX

Drawing Title: VISIBILITY SPLAY

Purpose of issue: PLANNING | Dwg Rev: C

Drawing Number: VS01

Surveyed By:	Original Sheet Size:	Pack Issue:
DAEL	A3	–

Drawn:	Date:	Checked:	Date:
PI	06.05.25	BR	06.05.25