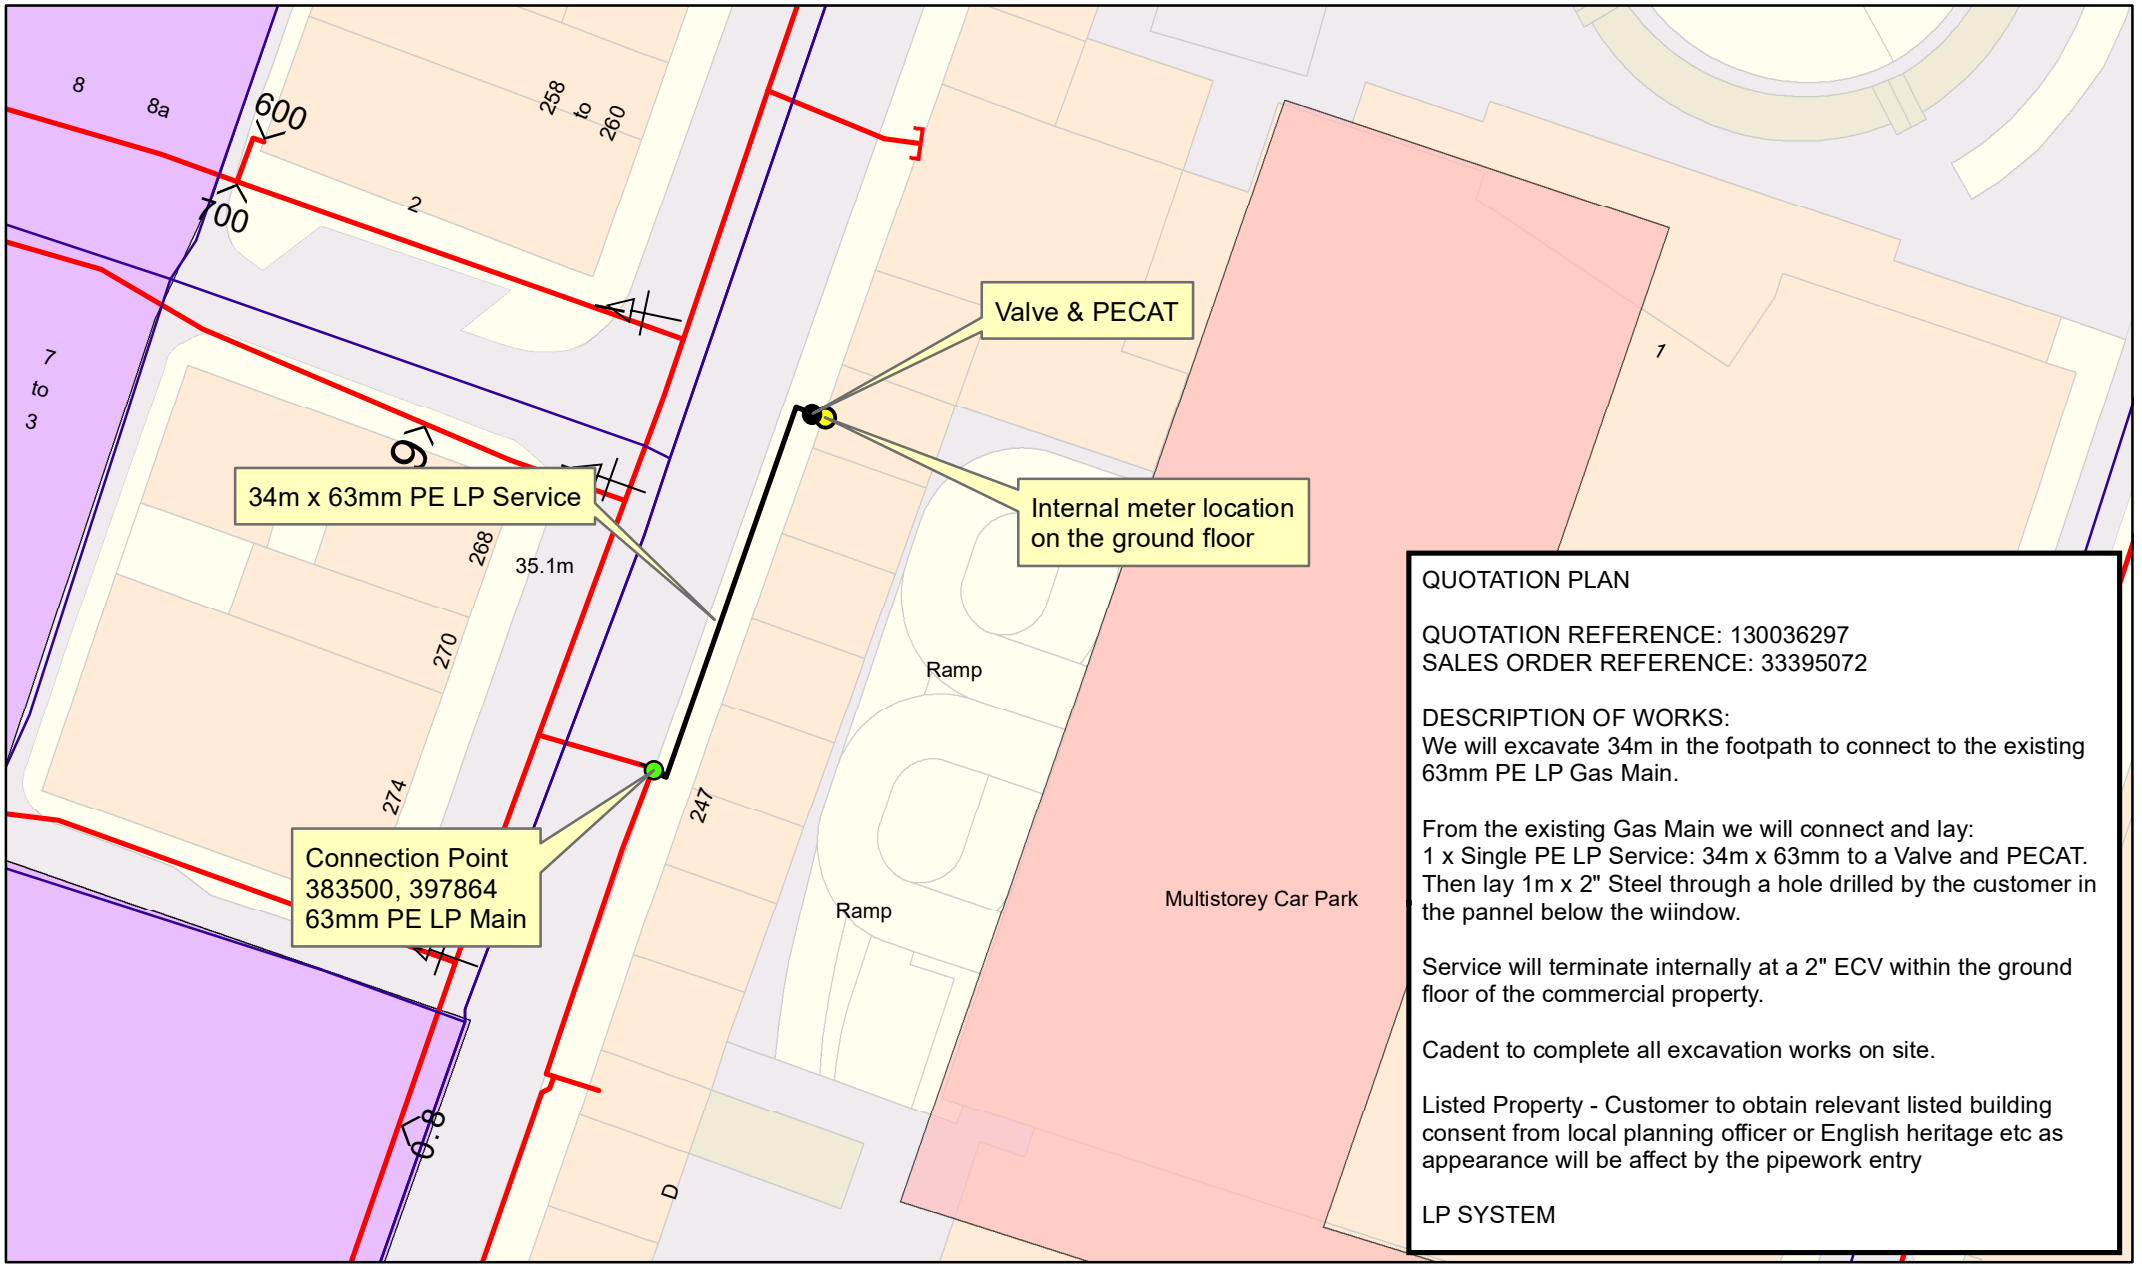


QUOTATION PLAN

QUOTATION REFERENCE: 130036297
SALES ORDER REFERENCE: 33395072

DESCRIPTION OF WORKS:
We will excavate 34m in the footpath to connect to the existing 63mm PE LP Gas Main.

From the existing Gas Main we will connect and lay:
1 x Single PE LP Service: 34m x 63mm to a Valve and PECAT.
Then lay 1m x 2" Steel through a hole drilled by the customer in the pannel below the wiindow.

Service will terminate internally at a 2" ECV within the ground floor of the commercial property.

Cadent to complete all excavation works on site.

Listed Property - Customer to obtain relevant listed building consent from local planning officer or English heritage etc as appearance will be affect by the pipework entry

LP SYSTEM

SCALE: 1:591 @A4
USER ID:philip.bunce
DATE: 19-Aug-2025 16:35:51
INTERNAL USE ONLY
OS Ref: 383533, 397875
CENTRE: <Centre>

Some examples of Plant Items:
Valve, Syphon, Depth of Cover, Change of Dia, Change of Material

L/P GAS MAIN
M/P GAS MAIN
I/P GAS MAIN
H/P GAS MAIN
N/H/P GAS MAIN
PROPOSED PIPE - LP
PROPOSED PIPE - MP
PROPOSED PIPE - IP
ABANDON - LP
ABANDON - MP
Out Of Standard Service

SCHEME: <NG GDFO Scheme Name>
DESIGN: <NG GDFO Design Number>
REVISION: <NG GDFO Revision>

This plan shows those pipes owned by Cadent in its role as a Licensed Gas Transporter (GT). Gas pipes owned by other GTs, or otherwise privately owned, may be present in this area.Information with regard to such pipes should be obtained from the relevant owners. The information shown on this plans given without warranty, the accuracy thereof cannot be iguranteed. Service pipes, valves, syphons, stub connections,etc., are not shown but their presence should be anticipated.No liability of any kind whatsoever is accepted by Cadent Gas Limited or their agents, servants or contractors for any error oromission. Safe digging practices, inaccordance with HS(G)47, must be used to verify and establish the actual position of mains, pipes, services and any other apparatus on site before any mechanical plant is used. It is your responsability to ensure that this information is provided to all persons (either direct labour or contractors) working for you on or near gas apparatus. The information included on this plan should not be referred to beyond a period of 28 days from the date of issue.

237-239
DEANSGATE
MANCHESTER
M3 4EN

Cadent

This plan is reproduced from or based on the OS map by Cadent Gas Limited, with the sanction of the controller of HM Stationery Office. Crown Copyright Reserved..