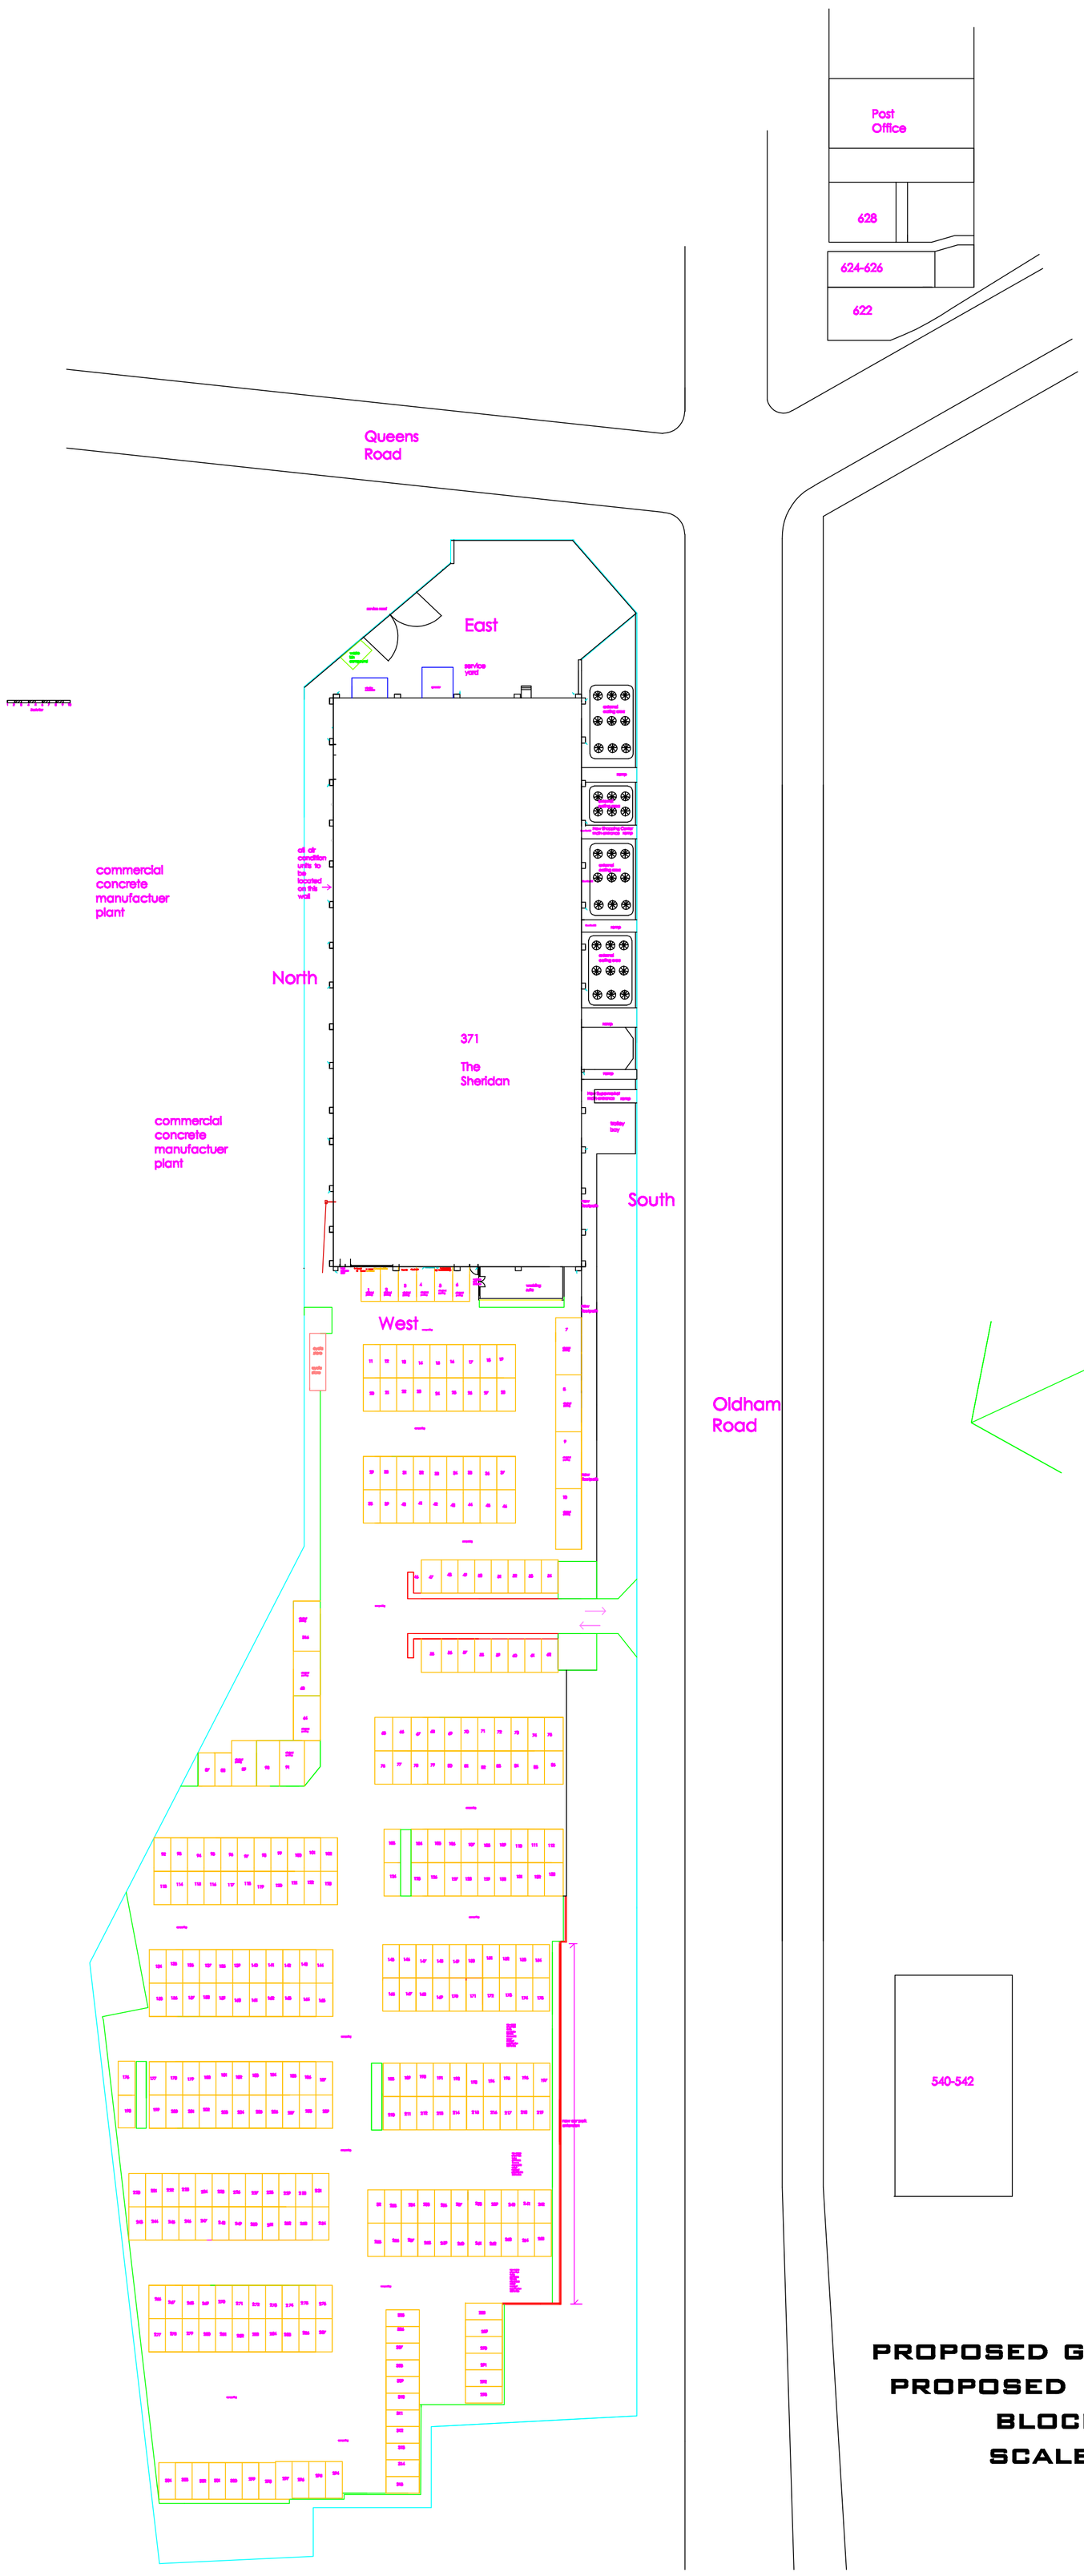

PROPOSED GROUND FLOOR
PROPOSED NEW LAYOUT
BLOCK PLAN
SCALE 1:500

BUILDING SAFETY ACT 2023

The Main Contactor will be required
To be nominated as the
Principle Contractor
to be reponsible for all the
Health and Safety
for the Contract Period
For all Trades and Suppliers
working or visiting the Site

DO NOT SCALE OF THIS DRAWING TAKE ALL DIMENSIONS ON SITE
(builders Note)
Do not start any works untill all the approvals have been obtained.
Any discrepancy to be reported to Plans Drawn as soon as possible.

client: The Sheridan
Anjum Majid
371 Oldham Road ,
Manchester ,
M40 8RR
0161 203 5444

date: OCTOBER 2025
drawn: DRW

drawing title:
Phoenix Village
The Orientals Shopping Centre
Block Site Plan

project:
MANCHESTER CITY COUNCIL
PLANNING AND BUILDING CONTROL APPLICATION

PLANS DRAWN
tel.no
07952934281
07856609593
email
Bawinterbottom
@aol.com
www.plansdrawn.org

project no. DR 371
drg. no. 103
A1paper