



WEST ELEVATION
SCALE: 1:200

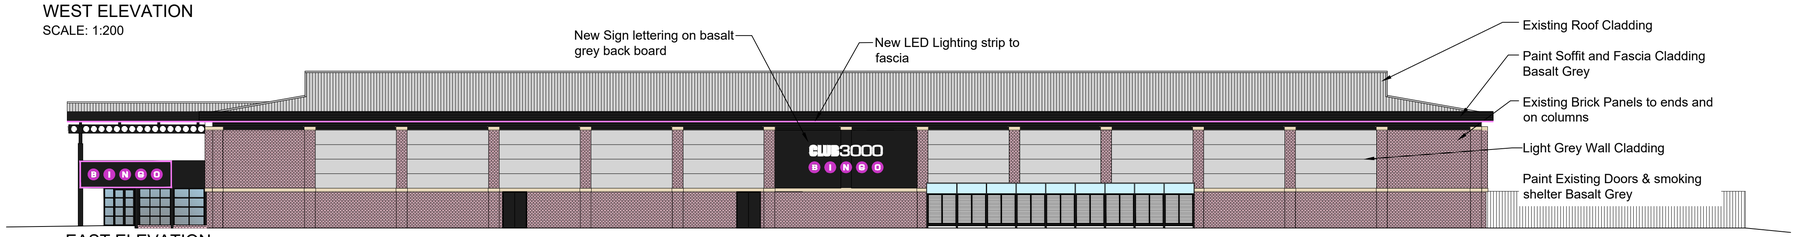

EAST ELEVATION
SCALE: 1:200

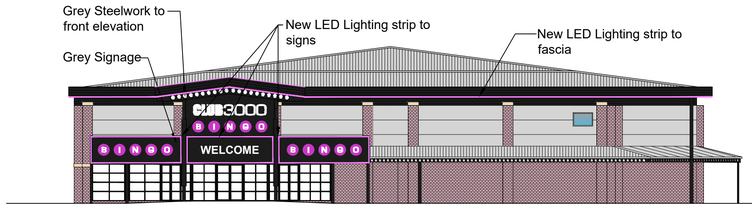

SOUTH ELEVATION
SCALE: 1:200



NORTH ELEVATION
SCALE: 1:200



RECENT LEEDS PROJECT COMPLETION PHOTO
(SHOWING REAL-LIFE EXAMPLE OF LED LIGHTING)
SCALE: 1:200

NOTES

THE CONTRACTOR IS RESPONSIBLE FOR CHECKING ALL DIMENSIONS AND NOTIFYING ALL DISCREPANCIES TO THE DESIGNER.

USE FIGURED DIMENSIONS IN PREFERENCE TO SCALED DIMENSIONS.

ALL WORK TO BE IN ACCORDANCE WITH CURRENT BUILDING REGULATIONS.

COPYRIGHT OF THIS DRAWING IS RESERVED BY G.I.A. LIMITED, AND IS ISSUED ON THE CONDITION THAT IT IS NOT COPIED, REPRODUCED OR DISCLOSED TO ANY THIRD PARTY EITHER WHOLLY OR IN PART WITHOUT THE CONSENT IN WRITING OF G.I.A. LIMITED.

0 5 10 15 20m

SCALE BAR
1:200

FEASIBILITY ISSUE

REV	DESCRIPTION	DATE
	AMENDMENTS	

CLIENT

FRASER CAPITAL MANAGEMENT LTD

JOB

EXTERIOR WORKS
CLUB 3000 BINGO
HYDE ROAD
MANCHESTER
M12 5FL

DRAWING

PROPOSED ELEVATIONS

GIA LTD, 3 Foxoak Park, Common Road, Dunnington, York, YO19 5RZ.
t 01904 481 480 f 01904 486 730 e design@gia.co.uk w www.gia.co.uk
INCORPORATED IN ENGLAND REG. NO. 2784135

JOB NO.	DRAWING NO.
2924–02	104

SCALE
1:200 @ A1

DRAWN BY	DATE
SS	Oct 25