

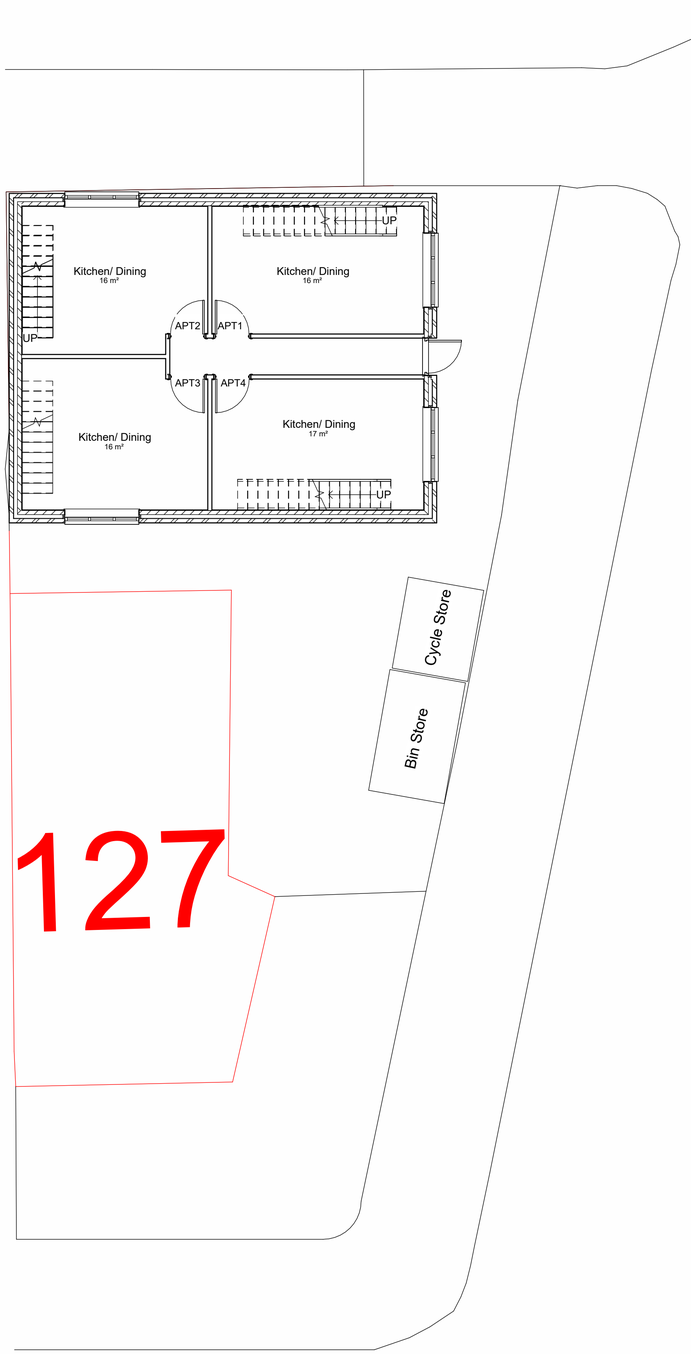


1 Proposed Ground Floor Plan
1 : 75

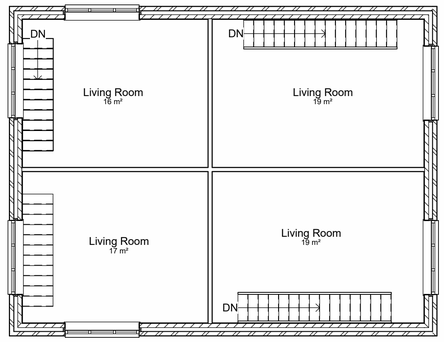

2 Proposed First Floor Plan
1 : 75

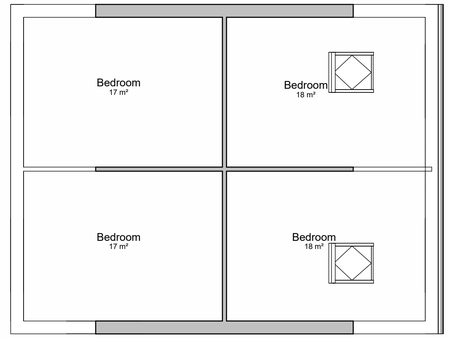

3 Proposed Second Floor Plan
1 : 75

Apartment No.	Total Floor Area
APT 1	53M2
APT 2	49M2
APT 3	50M2
APT 4	54M2

DESIGN
DREAM IT, CREATE IT

www.dsdesignltd.co.uk

No.	Description	Date
	Pre-Application	27/10/25

Project:
Proposed Apartments @
127 Oswald Road, M21 9GE

Site Address:
127 Oswald Road, M21 9GE

Project number 25/DSPRE/01159

Date 27/10/25

Drawn by DS

Checked by DS

Client:
Mr. Mohammed Yusuf

Scale 1:50 1:75 1:100 @ A1