


0 0.5 1m 5m 10m

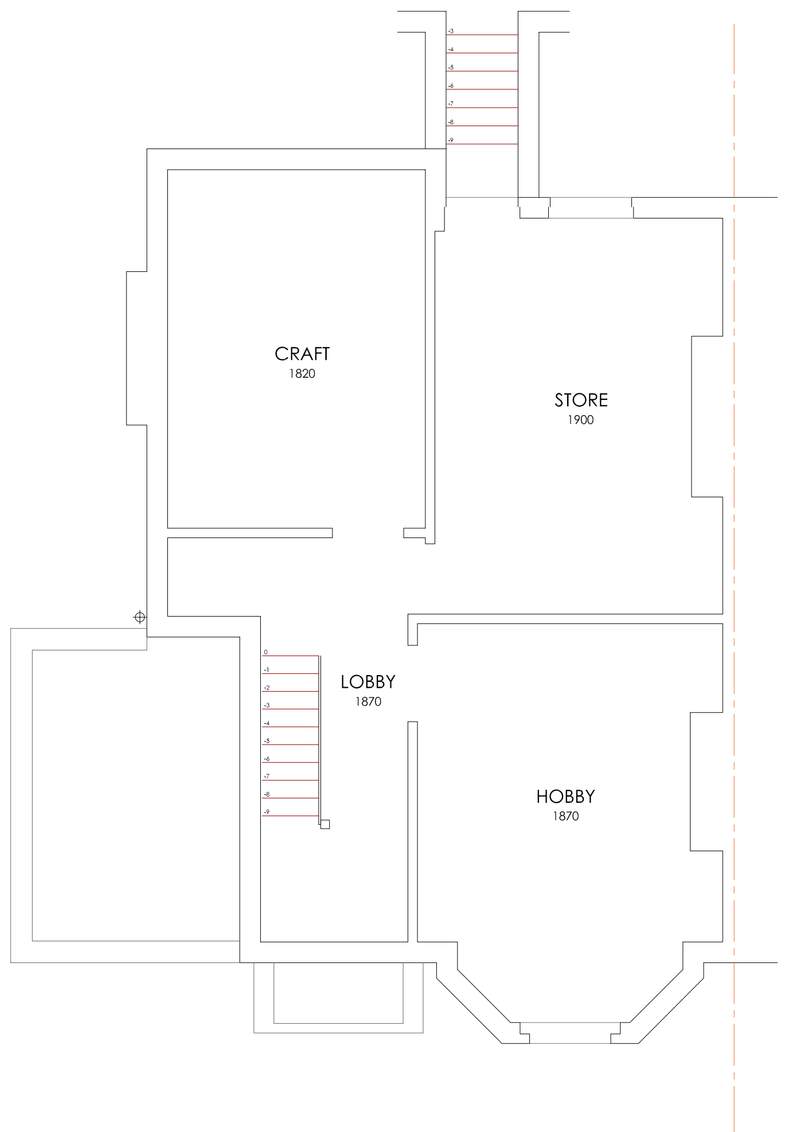

BASEMENT PLAN

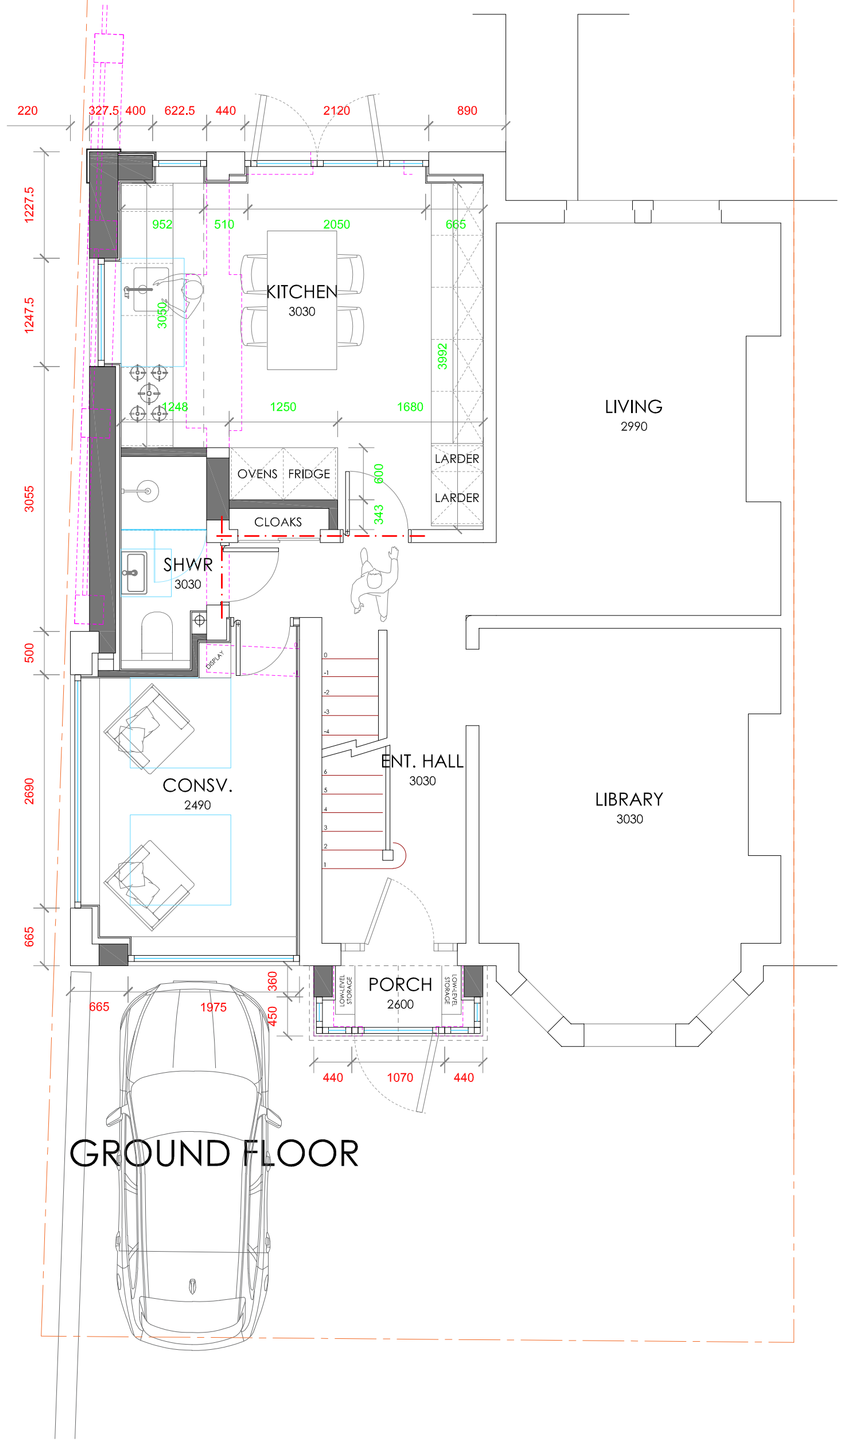

GROUND FLOOR

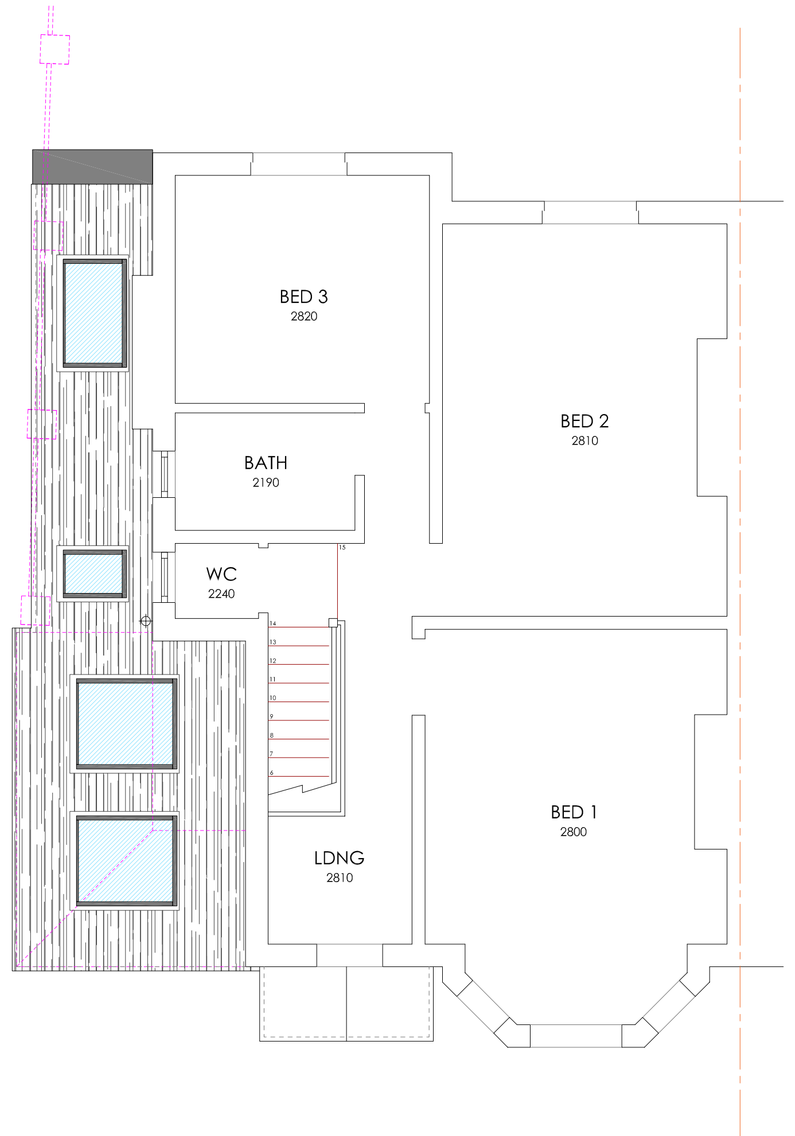

FIRST FLOOR

PROJECT REF
25035

DRAWING REF
201

SCALE
1:50 @ A1

DATE
JUNE '25

BLUECHIP ARCHITECTURE

CLIENT
MR & MRS CLARK
36 ZETLAND ROAD
CHORLTON
MANCHESTER
M21 8TH

PROJECT
SINGLE STOREY SIDE EXTENSION
REPLACEMENT SIDE EXTENSION
SINGLE STOREY FRONT EXTENSION
INTERNAL REMODELLING

DRAWING TITLE
PROPOSED FLOOR PLANS

PLANNING

-	ISSUED FOR PLANNING APPROVAL	**25.08.25**

BLUECHIP ARCHITECTURE

07999 294 675
DESIGN@BLUECHIP-ARCHITECTURE.CO.UK
WWW.BLUECHIP-ARCHITECTURE.CO.UK
18 BOTANY ROAD | WORSLEY | MANCHESTER | M30 8JS

COPYRIGHT PROTECTED & ISSUED UNDER LICENCE TO THE CLIENT NAMED ABOVE. ALL INFORMATION CONTAINED WITHIN IS NON-TRANSFERABLE WITHOUT APPROVAL FROM BLUECHIP ARCHITECTURE LTD.