
A1

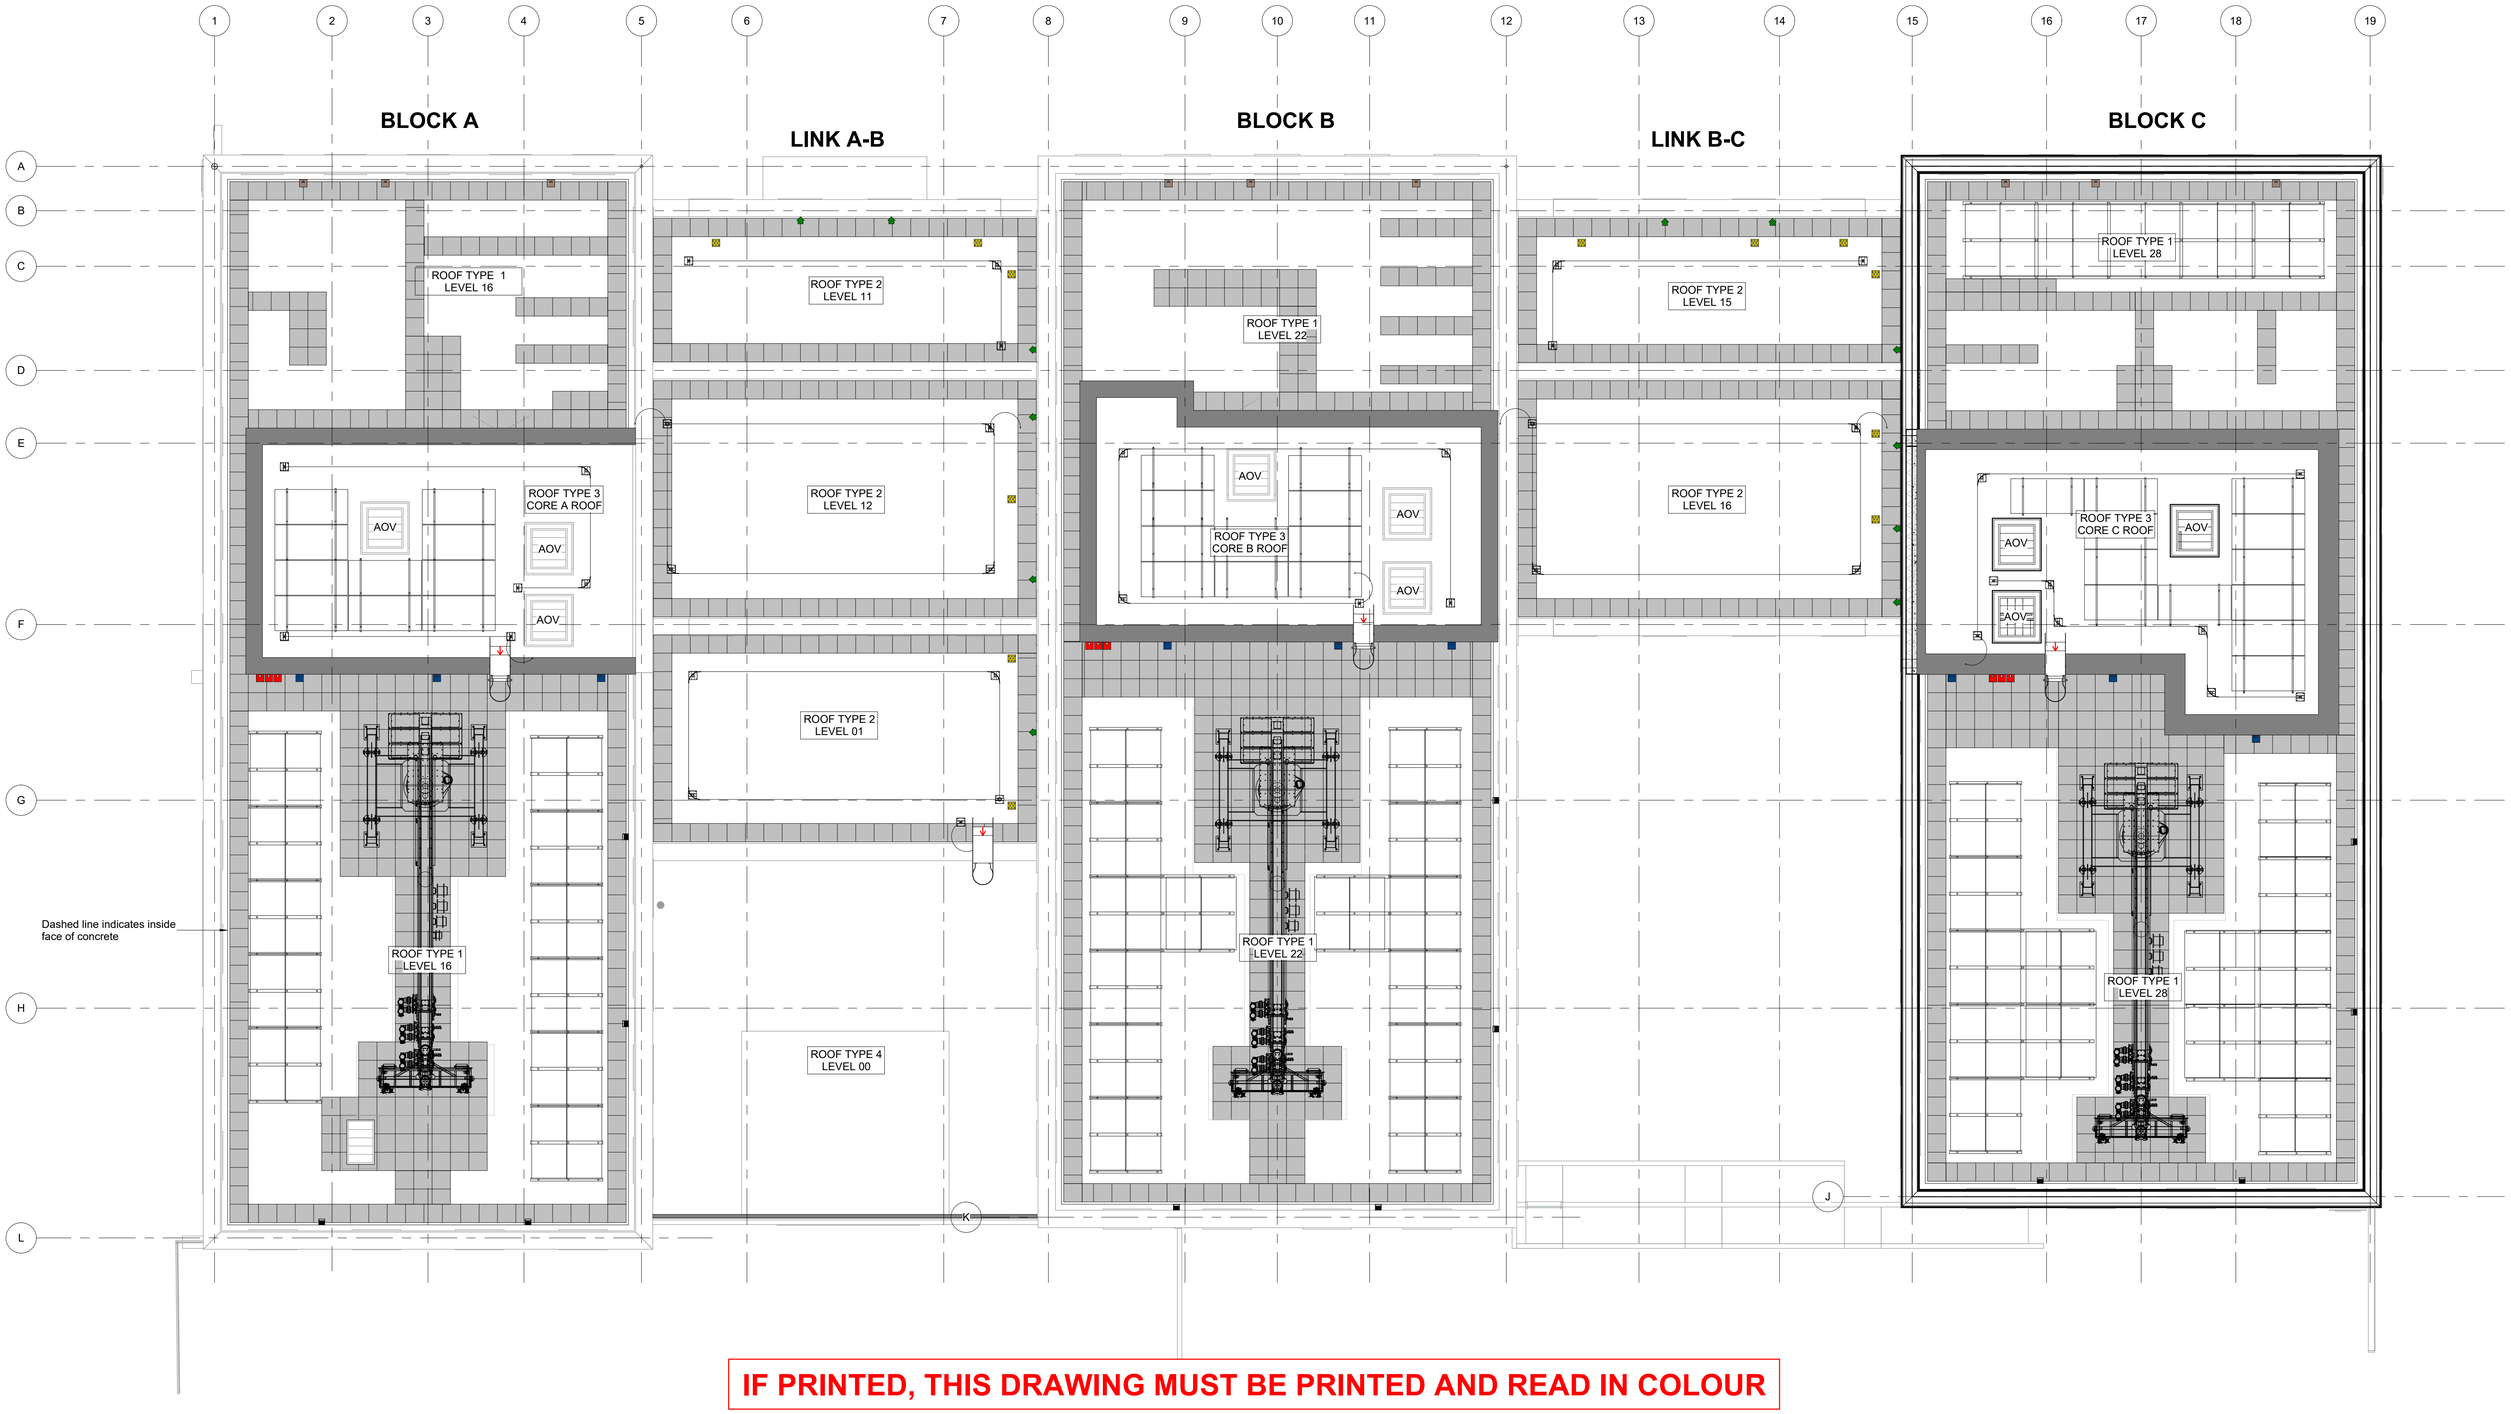

IF PRINTED, THIS DRAWING MUST BE PRINTED AND READ IN COLOUR

1 (27110) Bird and Bat Boxes - Roof Plan

1 : 100

© COPYRIGHT
The copyright in this drawing is vested in Sheppard Robson and no license or assignment of any kind has been, or is, granted to any third party whether by provision of copies or originals or otherwise unless agreed in writing.

DO NOT SCALE FROM THIS DRAWING
The contractor shall check and verify all dimensions on site and report any discrepancies in writing to Sheppard Robson before proceeding work

FOR ELECTRONIC DATA ISSUE
Electronic Data / drawings are issued as "read only" and should not be interrogated for measurement. All dimensions and levels should read, only from those values stated in text on the drawing.


Key

Finishes and Furniture

- Paved Area
- Starling Nest Boxes
- Black Redstart Nest Cavities
- House Sparrow Terraces
- Bat Boxes
- Bee Bricks
- Bug Hotels

REV.	DATE	AMENDMENT
P01	09/10/2025	Stage 4 - First Issue

KEYPLAN

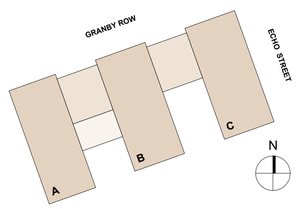

CLIENT

BOWMER + KIRKLAND

DEVELOPER

iQ Student Accommodation

STATUS **S2** PURPOSE FOR ISSUE **For Information**

SHEPPARD ROBSON

27th Floor City Tower Piccadilly Plaza Manchester M1 4BT
T: +44 (0)161 233 8900 E: enquiries@sheppardrobson.com

SCALE@A1	DATE	ORIGINATOR	CHECKED	AUTHORISED
As indicated	09/10/2025	HW	MA	NAB

PROJECT
IQ Students, Echo Street
Bird and Bat Boxes Roof Plan

Stage 4 — SR NO. 7183

DRAWING NO. **63073 · SRA · XX · RF · DR · A · 27110** — REV. **P01**