
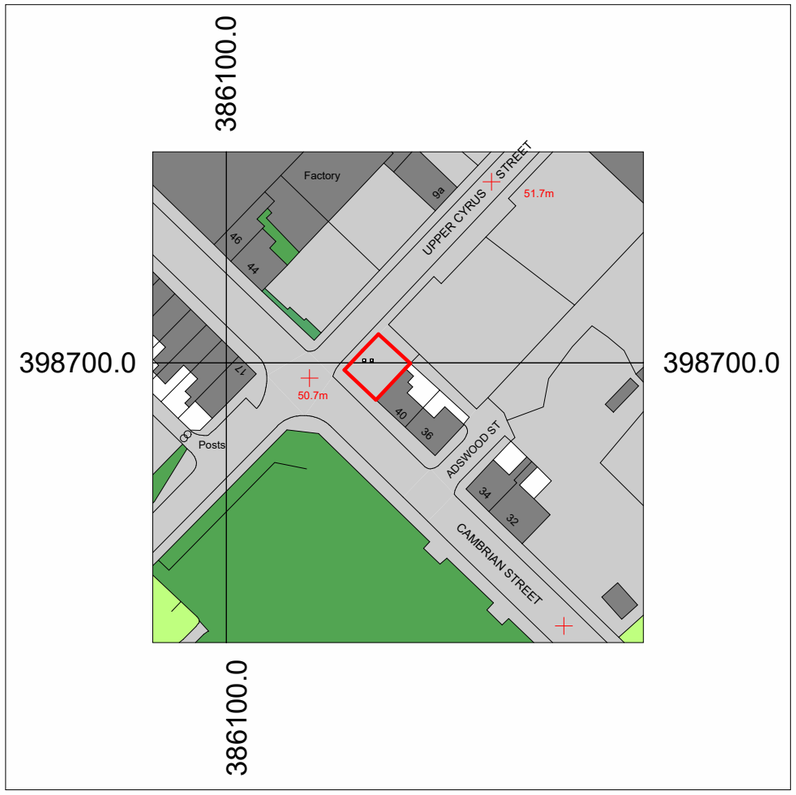


North

P-Location Plan

1 : 1250

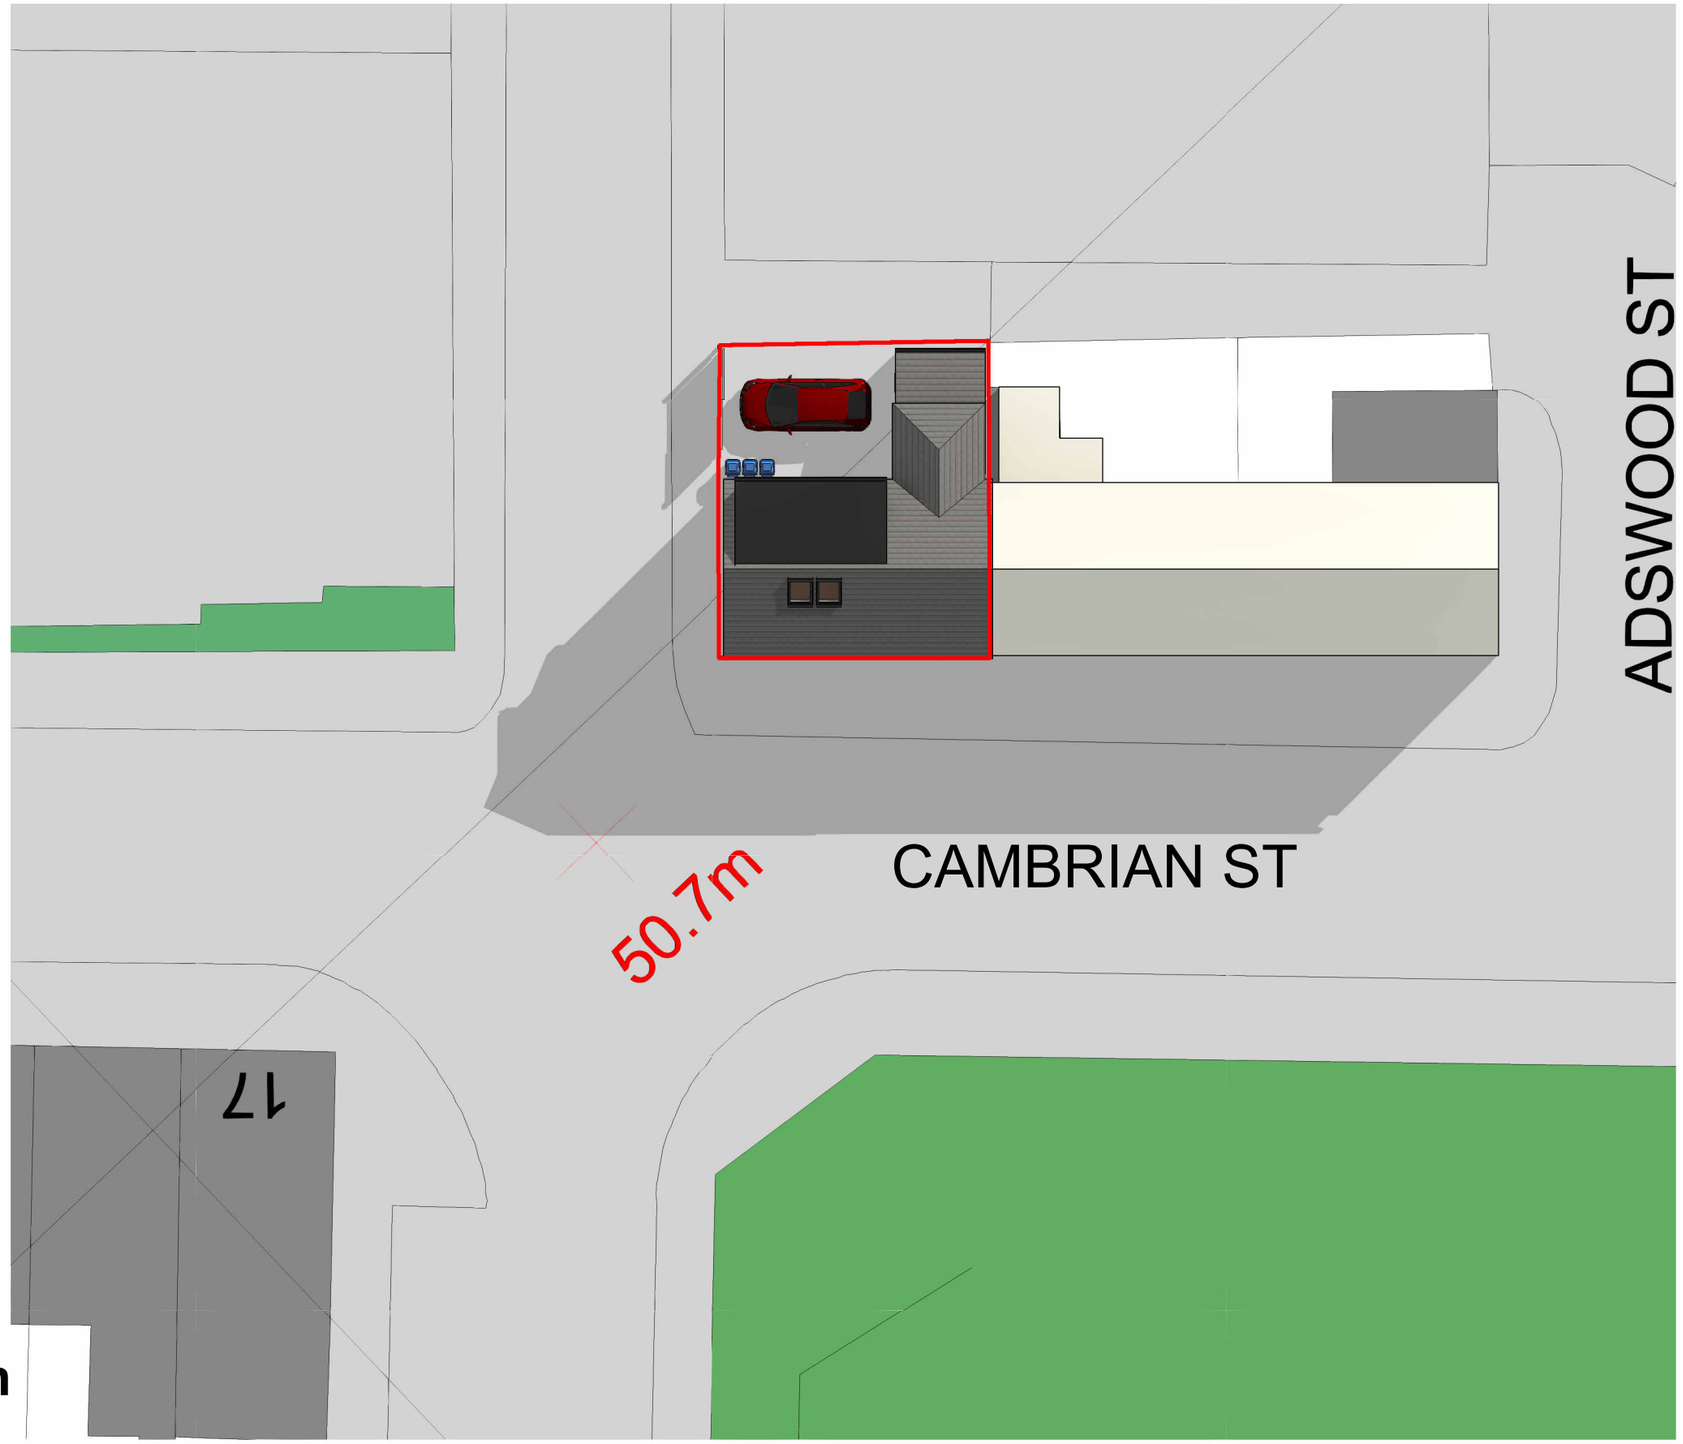

North

P-Site Plan

1 : 200

COPYRIGHT © ALL RIGHTS RESERVED BY ARCHITEK BDC LTD. DRAWING INDICATES DESIGN INTENT ONLY. NOT TO BE USED FOR CONSTRUCTION UNLESS STATED SO. TO BE READ IN CONJUCTION WITH OTHER DRAWINGS OR SPECIFICATION WHERE PROVIDED.

ARCHITEK
BUILDING DESIGN CONSULTANCY
0161 511 8479
vikas@architek.uk
916 Stockport Road, Levenshulme, Manchester, M19 3AB

No.	Description	Date
P1	Issue to Planning	06.11.2025

PROJECT
Replacement dwelling

Manchester City Council

PURPOSE OF ISSUE
Planning

ADDRESS
42 Cambrian St,
Manchester M40 7EG

SHEET
Location and Site Plan

CLIENT
Nabeel Qureshi

Date	Project number	Scale (@ A3)
29.10.2025	1338	As indicated

Drawn by	DRAWING NUMBER	REV
NM	A101	P1

Checked by
VA