
Notes

Works within the area of the green line are covered under the enabling works scope and aren't to trigger the planning conditions related to TFGM approvals. The enabling works to be undertaken do not include piling.

Works within the blue triangle will require RAMS to be agreed with Metrolink.

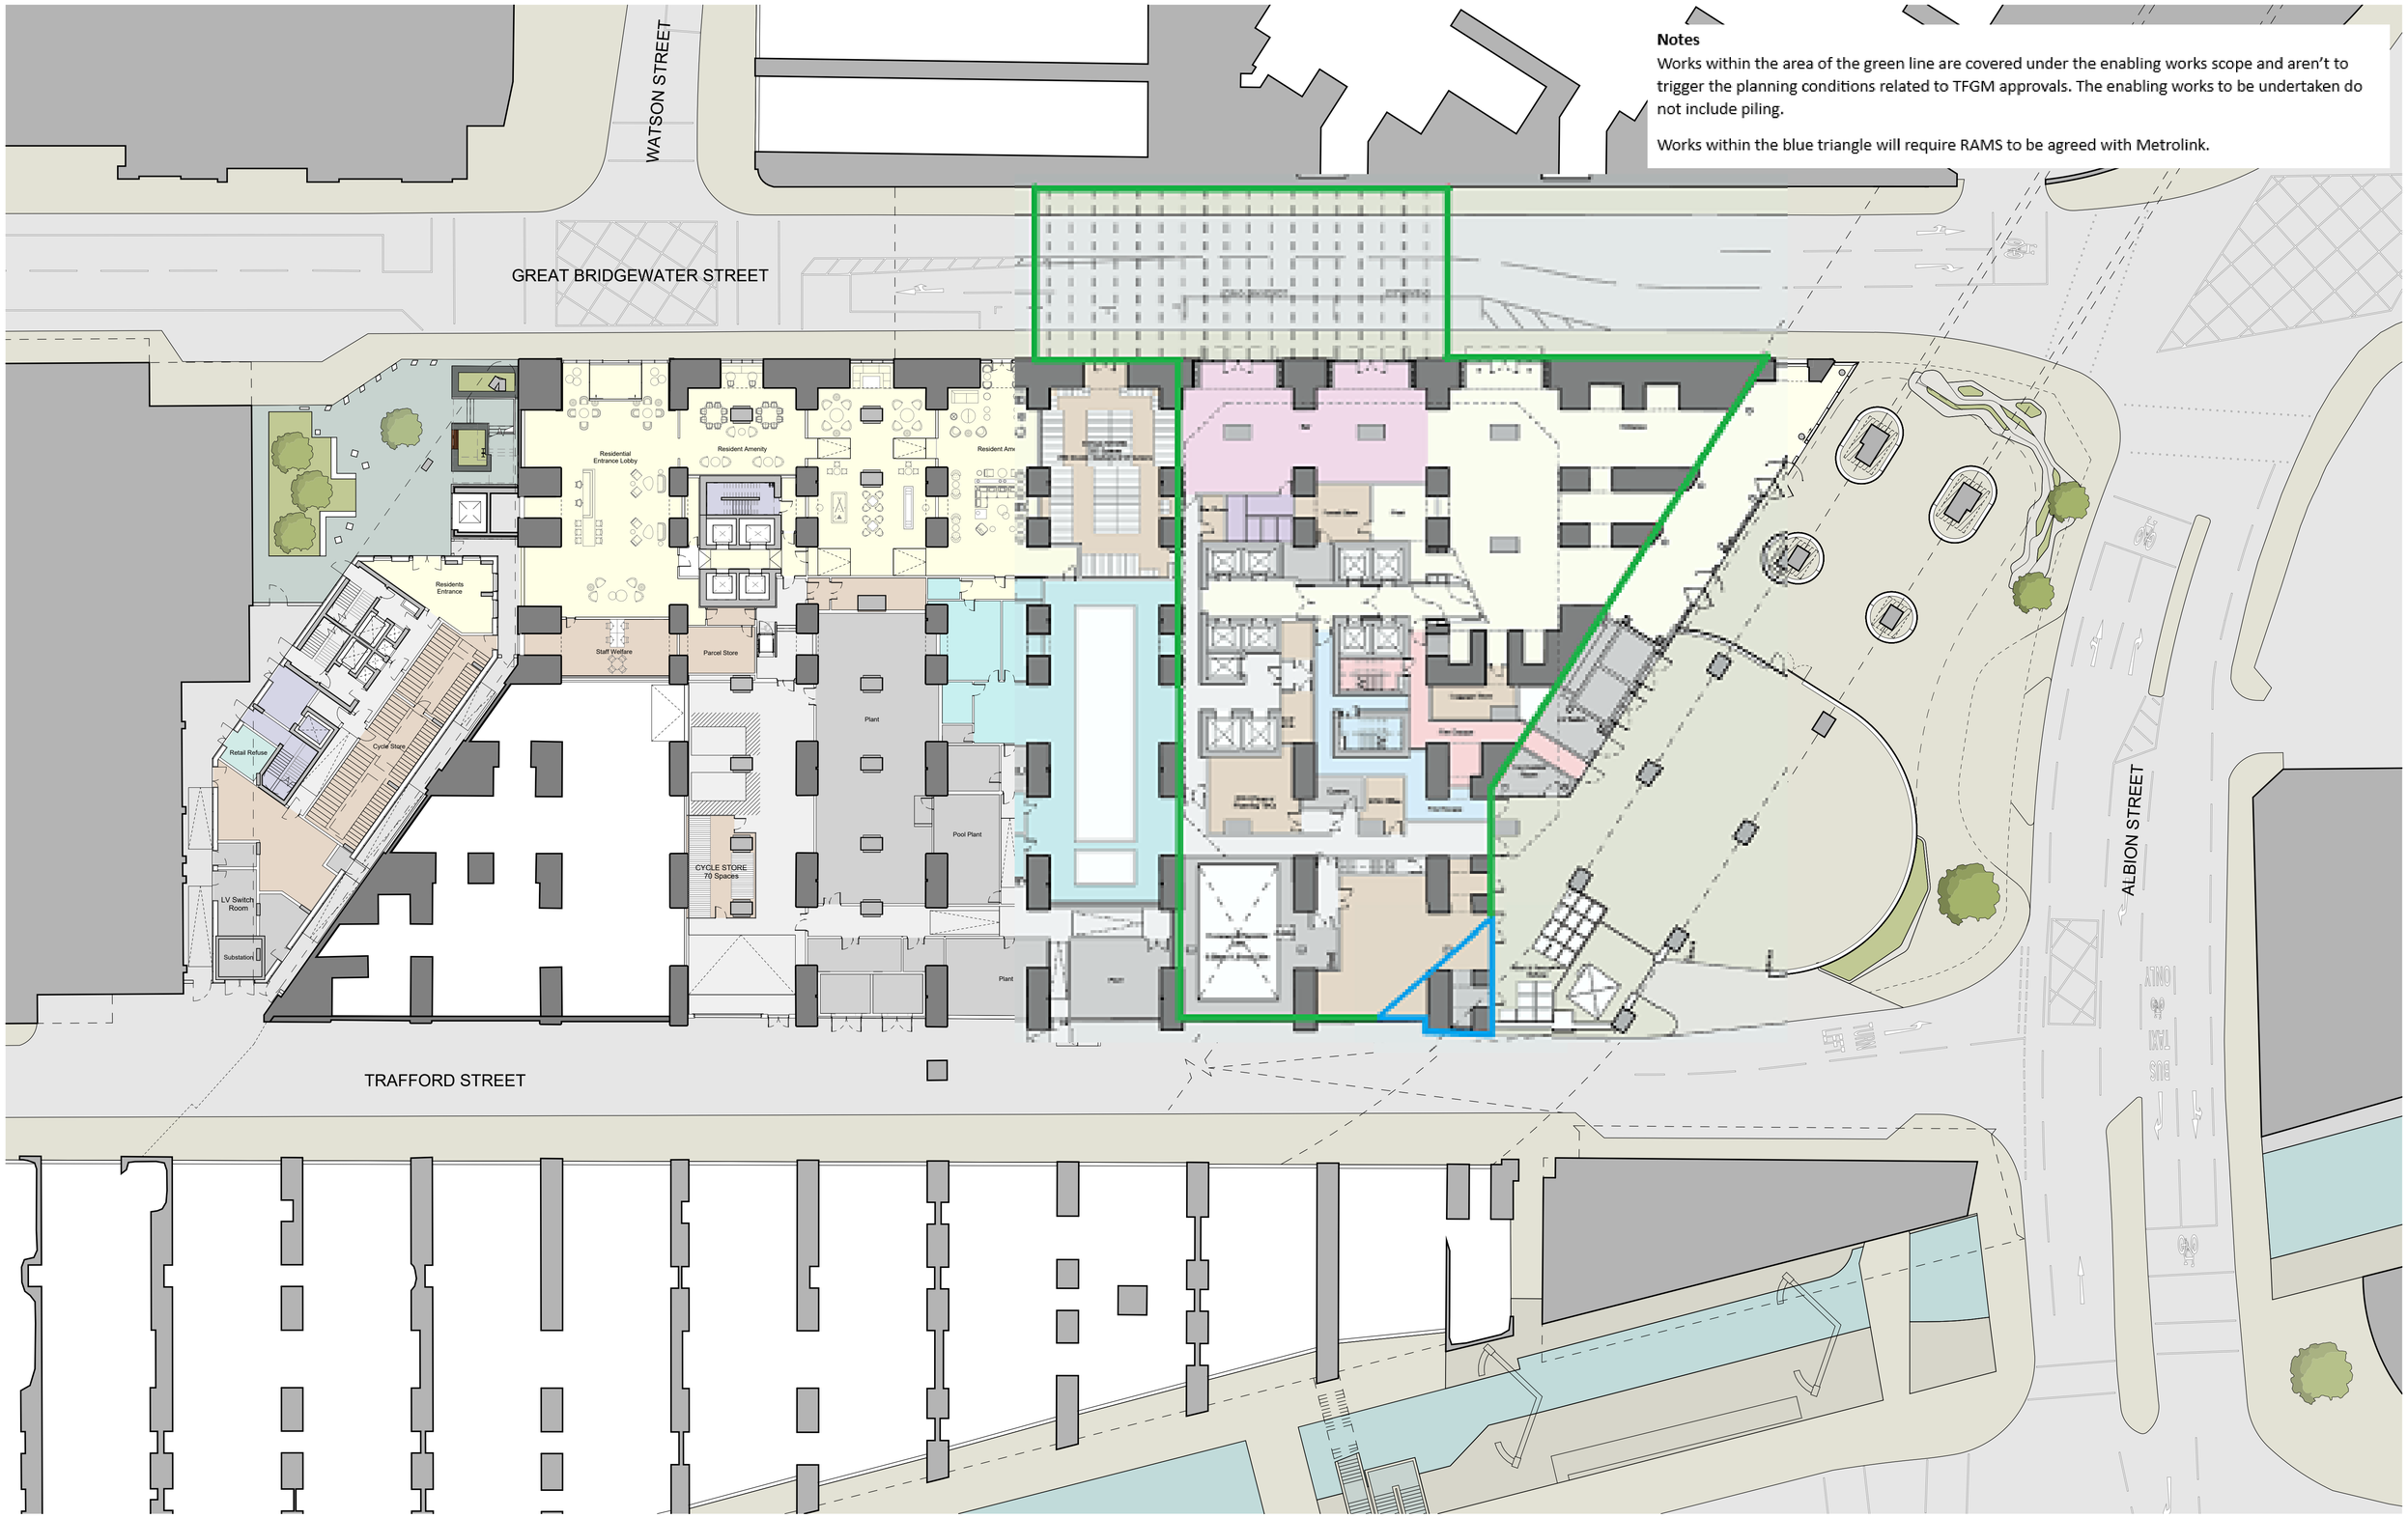

This drawing is copyright
Do not scale off dimensions.

All dimensions to be checked on site by Contractor.

Contractor to report any dimensional discrepancies, errors or omissions prior to commencing on site.

SCALE 1:500

0 10m 20m 30m 50m

SCALE 1:250

0 5m 10m 15m 25m

NORTH

Rev	Date	Description
P01	30-09-2025	Stage 3 - First Issue

Project Title
Viadux Phase 2 - Plot 2a & 2b
Manchester

Status
INFORMATION

Drawing Title
Viadux Phase 2 - Plot 2a & 2b
Masterplan
Ground Floor Plan

Job No
10448

Scale
1:500 @ A3
1 : 250 @ A1

SHP Drawing Code
Project-Architect-Zone-Role-Planning-Unclass1-4-Type-Level-Location-Series
10448-SHA-ZZ- A-G100-PL-00-0001

Revision
P01

simpsonhaugh
Manchester +44 (0)161 835 2345
London +44 (0)20 7549 4000
Birmingham +44 (0)121 233 1874

© SIMPSONHAUGH ARCHITECTS LTD 2022