
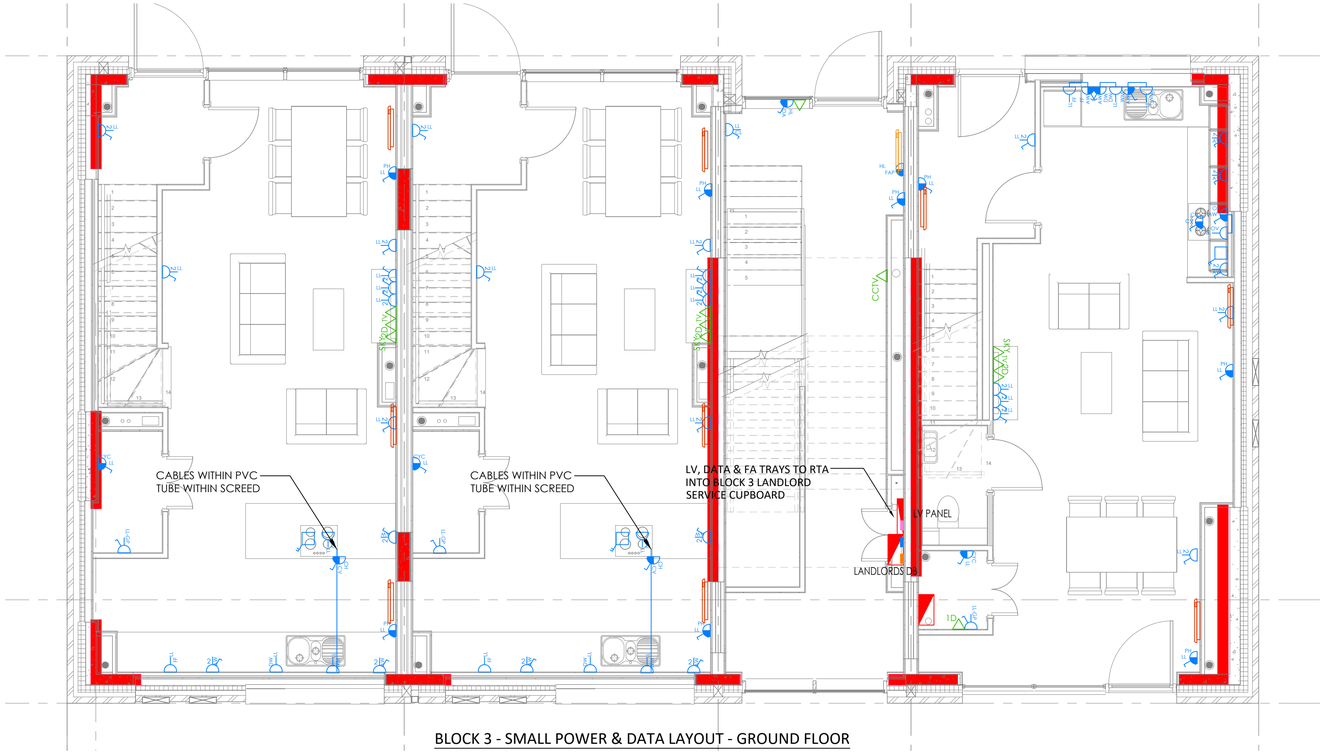


BLOCK 3 - SMALL POWER & DATA LAYOUT - GROUND FLOOR

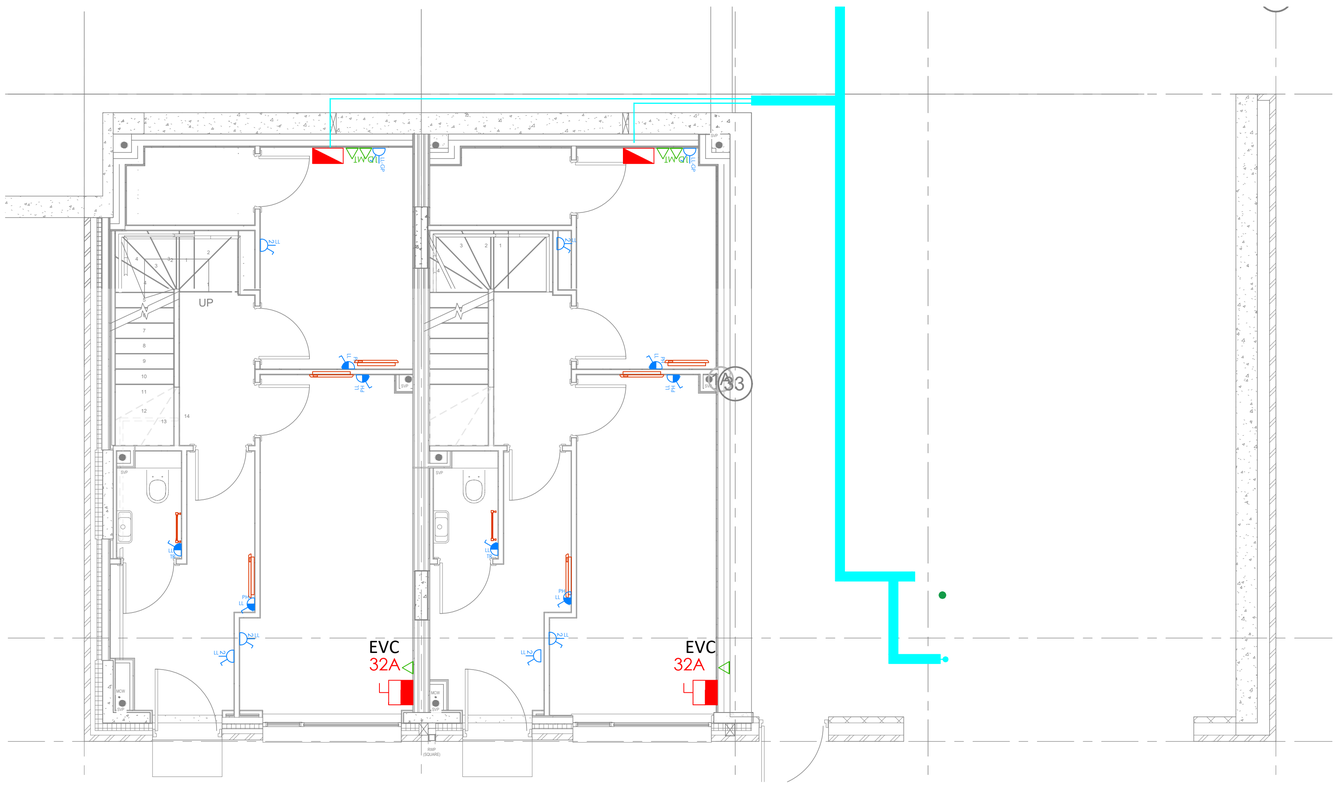

BLOCK 3 - SMALL POWER & DATA LAYOUT - BASEMENT FLOOR

62_SMALL POWER & DATA NOTES


01. THIS DRAWING IS TO BE READ IN CONJUNCTION WITH ALL OTHER DRAWINGS AND DOCUMENTS RELATING TO THE MECHANICAL AND ELECTRICAL INSTALLATIONS.
02. ALL DIMENSIONS WHERE SHOWN ARE IN MILLIMETERS /METERS. THIS DRAWING SHALL NOT BE SCALED. THE CONTRACTOR SHALL BE RESPONSIBLE FOR CHECKING ALL DIMENSIONS THROUGH SITE MEASUREMENTS PRIOR TO COMMENCEMENT OF THE WORKS.
03. ALL OTHER DISCIPLINES' SPECIFICATIONS SHALL BE READ IN CONJUNCTION WITH THE HURSTWOOD ENVIRONMENTAL BUILDING SERVICES SPECIFICATION AND DRAWINGS AS WELL AS ARCHITECT'S, STRUCTURAL ENGINEER'S, ACOUSTIC ENGINEER'S AND FIRE CONSULTANT'S. ANY DISCREPANCIES BETWEEN ANY DOCUMENT, DRAWING OR SCHEDULE SHOULD BE CLARIFIED AT TENDER OR THE MOST COST ONEROUS OPTION SHALL BE DEEMED TO HAVE BEEN ALLOWED FOR.
04. ALL ELECTRICAL INSTALLATIONS SHALL BE IN COMPLIANCE WITH BS 7671 AND ALL CURRENT AMENDMENTS.
05. ALL LIGHTING AND POWER CIRCUITS TO BE RCD PROTECTED.
06. MAIN LIVING AREA TO HAVE A TRI-PLATE (FM, DIGITAL TERRESTRIAL AND SKY) FOR THE TV. BEDROOMS TO HAVE DIGITAL TERRESTRIAL ONLY.
07. ALL EARTHING AND BONDING TO BE CARRIED OUT INLINE WITH BS 7671, AND IS TO INCLUDE ALL BONDING AT THE MAIN INTAKE AND MECHANICAL SERVICES PLANT.
08. ALL DISTRIBUTION BOARDS SHALL COMPLY WITH BS 60439 AND THE COMPLETE INSTALLATION WITH THE REQUIREMENTS OF BS 7671.
09. ALL PENETRATIONS THROUGH ACOUSTIC AND FIRE BARRIERS SHALL MAINTAIN THE INTEGRITY OF THAT BARRIER.

62_SMALL POWER & DATA ABBREVIATIONS

CL	CLEANERS SOCKET
LL	LOW LEVEL
ML	MID LEVEL
HL	HIGH LEVEL
CV	CEILING VOID
AW	ABOVE WORKTOP
PH	PANEL HEATER
TR	TOWEL RAIL
DW	DISH WASHER
WM	WASHING MACHINE
FF	FRIDGE FREEZER
CYC	CYLINDER
MVHR	MECHANICAL VENT HEAT RECOVERY
OV	OVEN
CH	COOKER HOOD

62_SMALL POWER LEGEND

	SWITCHED FUSE SPUR
	FLEX OUTLET
	UNSWITCHED SINGLE 13A SOCKET OUTLET
	SWITCHEDTWIN 13A SOCKET OUTLET
2U	SWITCHED TWIN 13A SOCKET OUTLET WITH USB OUTLET
	COOKER OUTLET
	SHAVERS SOCKET
	LOW LEVEL SOCKET TO ABOVE WORKTOP SWITCHED FUSE SPUR ARRANGEMENT
	SP&N DISTRIBUTION BOARD (CONSUMER UNIT)
	DATA OUTLET 1 GANG
2D	DATA OUTLET 2 GANG
3D	DATA OUTLET 3 GANG
1D	DATA OUTLET 4 GANG
SKY	SKY OUTLET
TV	TV OUTLET
MT	MASTER TELEPHONE OUTLET 1 GANG
	TELEPHONE OUTLET 1 GANG

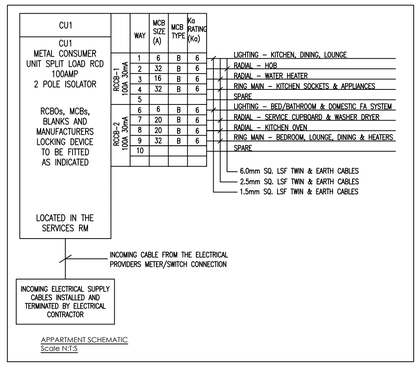

APPARTMENT SCHEMATIC
Scale N.T.S

© This drawing is copyright protected, and remains the property of hurstwood environmental consulting. it must not be reproduced, used, disclosed or transmitted to third parties in any form without prior written permission.

REV	CHK	DATE	Description
C01	CE	04/09/24	S5 ISSUE - CONSTRUCTION
P04	CE	14.02.23	STAGE 4 ISSUE
P03	CE	17.10.23	STAGE 4 ISSUE
P02	CE	31.07.23	STAGE 4 ISSUE
P01	CE	20.01.23	PRELIMINARY REVIEW

Architectural X-Ref Drawings:
FF&E X-Ref Drawings:

Drawing Status: S5 CONSTRUCTION

McGOFF CONSTRUCTION

hurstwood environmental
Consulting Engineers
www.hurstwood-eng.co.uK

Bolton Office
Atria
Spa Road
Bolton
BL1 4AG
T: 01204 770 041
E: bolton@hurstwood-eng.co.uk

Liverpool Office
23 Goodlass Road
Speke
Liverpool
L24 9HJ
T: 0151 728 3360
E: liverpool@hurstwood-eng.co.uk

London Office
344 Gray's Inn Road
Bloomsbury
London
WC1X 8BP
T: 0203 755 3711
E: london@hurstwood-eng.co.uk

Drawn:	Chkd:	App:	
J KUERSCHNER	C EBBS	P CHAMBERS	A1
Date: JAN 2023	Scale: 1:50		

Project:
ROCHDALE ROAD APARTMENTS

Drawing Title:
BLOCK 3 - SMALL POWER & DATA LAYOUT
BASEMENT & GROUND FLOORS

Project No:	Rev:
23C002-HEC-B3-ZZ-DR-E-6200	C01

Last saved by: CHRIS.EBBS(2024-10-04) Last Plotted: 2024-10-04
Filename: C:\USERS\CHRIS.EBBS\HEC\HURSTWOOD\FILESTORE - CURRENT PROJECTS\PROJECTS\C3804 - MCGOFF ROCHDALE ROAD APARTMENTS\03.ELECTRICAL\04.DRAWINGS\C3804 - BLOCK 3-P03#.DWG