
2 Proposed North Elevation

4 Proposed West Elevation

Proposed East 1 Elevation

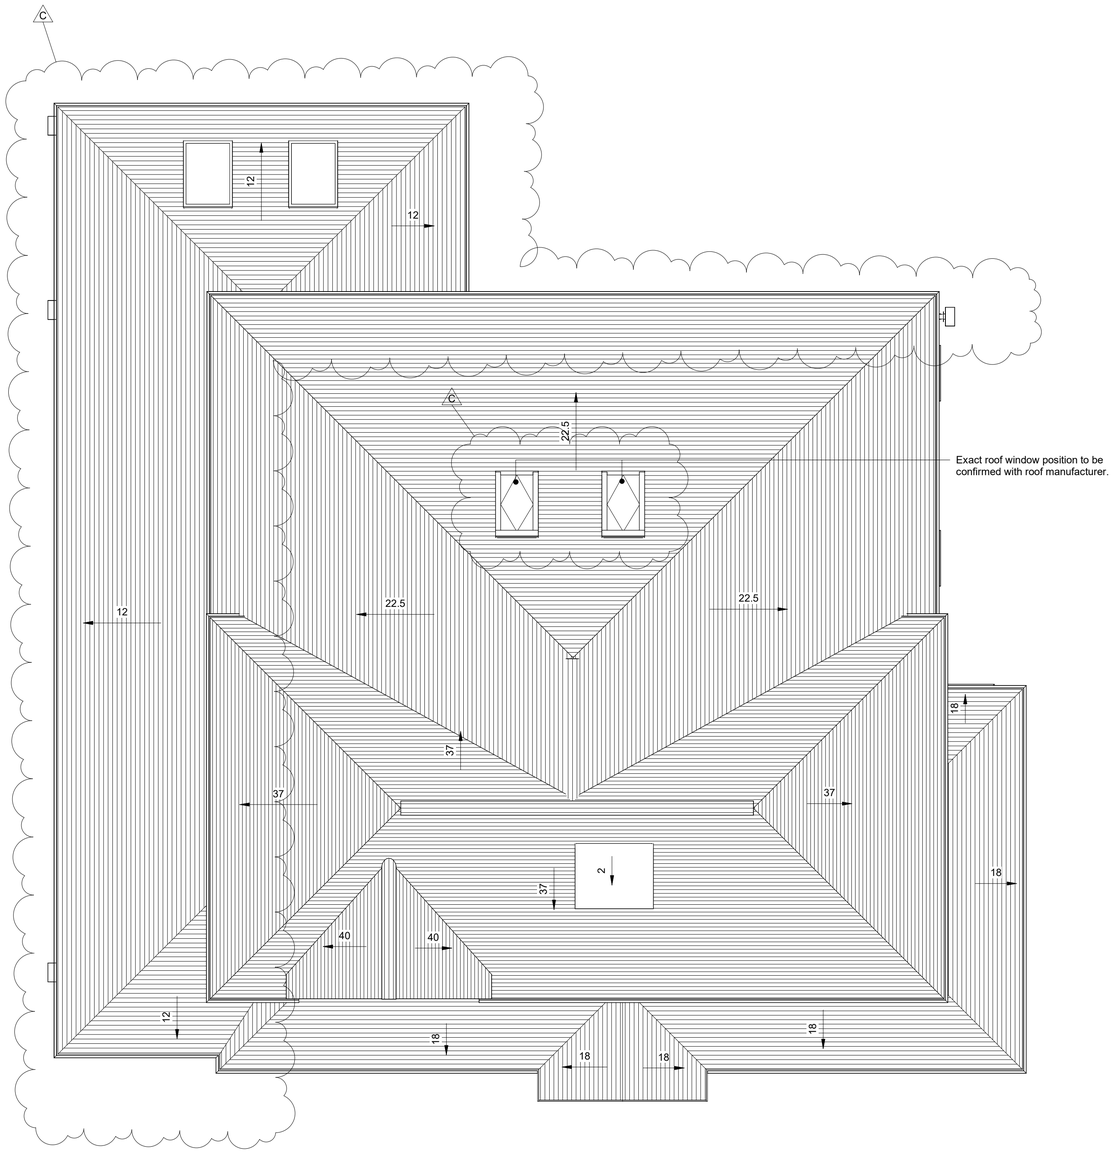

Proposed South (Principal) 3 Elevation

1 Proposed Roof Plan
1 : 50

No.	Description	Date
A	Issued to Client for review	15.09.24
B	Issued for Client review	02.12.24
C	Window added to downstairs WC. Sliding patio doors added. Roof windows added.	16.11.25

Client Name: Mr G Harb

Project Name:

100 Wythenshawe Road

Proposed Roof Plan

Project number	P30
Date	23.11.24
Drawn by	AH
Checked by	ARC

Sheet Number:

P030-ARC-01-XX-00-A-05003

Scale 1 : 50 **@ A1**

18/11/2025 01:04:42