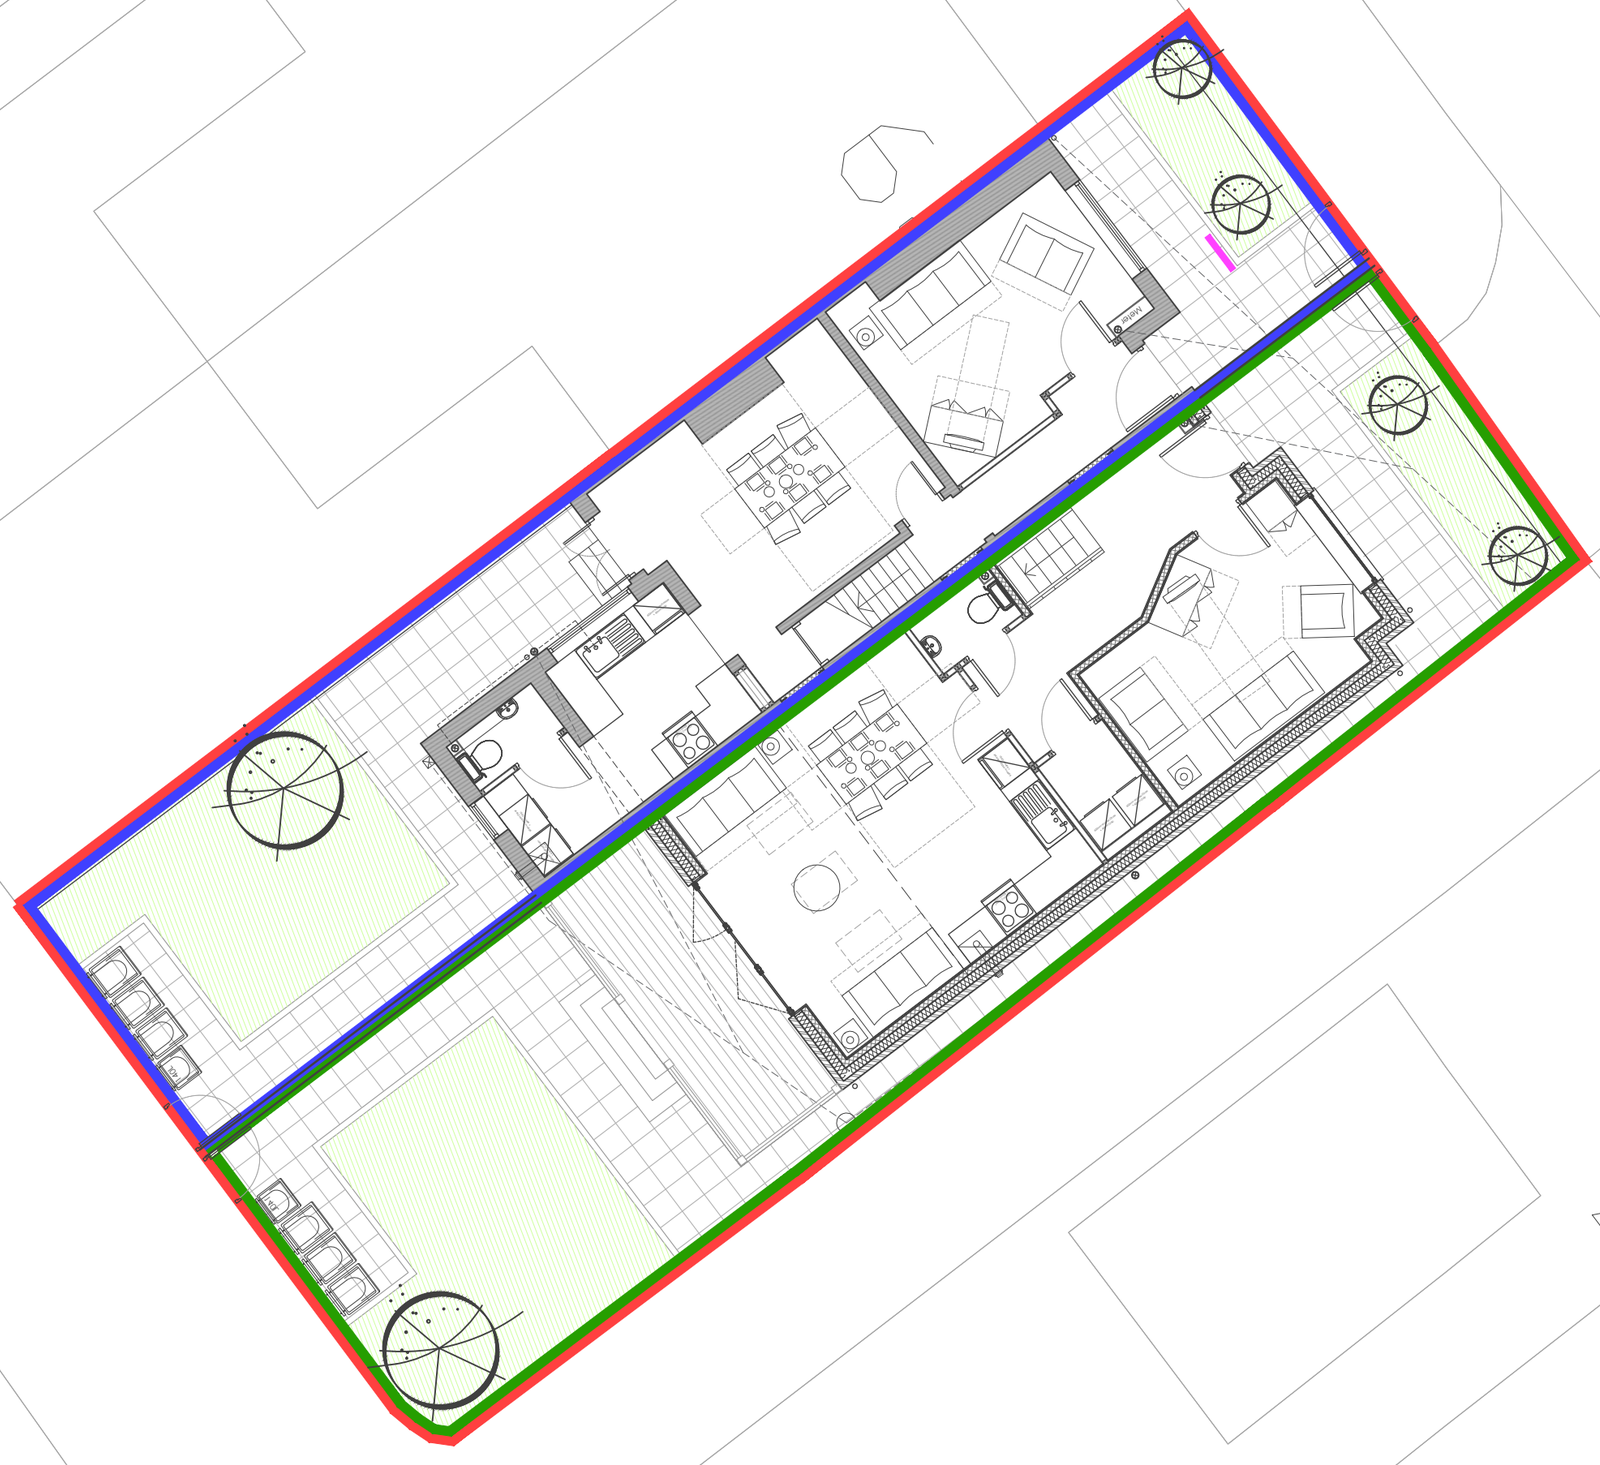

Site Plan
1:100

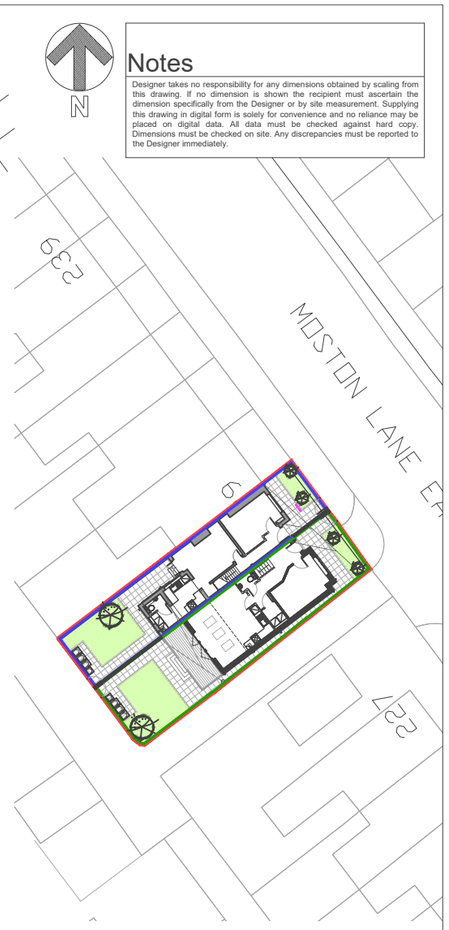

Site Plan
1:500

Key

- 240Ltr Waste/Recycling Bin
- 140Ltr Waste/Recycling Bin
- Soft Landscaping (grass & planting)
- Permeable block paving, Manufacturer TBC
- Timber Decking boards

Rev	Description	Date	By
C	Key updated	12.11.2025	DD
B	Key added	19.05.2025	DD
A	Site plan updated	23.7.2021	DD

Duke Design Services
T:07450607284 W:ddesignservices.co.uk
E:dd@dukedesignservices.co.uk

C	Concept		G	Contract	
D	Planning		J	Construction	
E	Building Regs		L	As Built	
F	Tender		Sk	Sketch	

Client: Major Group Developments Ltd

Project: 229 Moston Lane East, Manchester, M40 3HY

Scale:	@ original size	Date:
1:100	A3	Feb 2021

Job Number	Description	Rev
21(04)_020	Proposed Site Plan	C

0 1m 2m Scale 1:100

Notes

Designer takes no responsibility for any dimensions obtained by scaling from this drawing. If no dimension is shown the recipient must ascertain the dimension specifically from the Designer or by site measurement. Supplying this drawing in digital form is solely for convenience and no reliance may be placed on digital data. All data must be checked against hard copy. Dimensions must be checked on site. Any discrepancies must be reported to the Designer immediately.