
The copyright of this drawing is vested with Corstorphine + Wright Ltd and must not be copied or reproduced without the consent of the company.

Figured dimensions only to be taken from this drawing. DO NOT SCALE.
All contractors must visit the site and be responsible for checking all setting out dimensions and notifying the architect of any discrepancies prior to any manufacture or construction work.


NOTES:

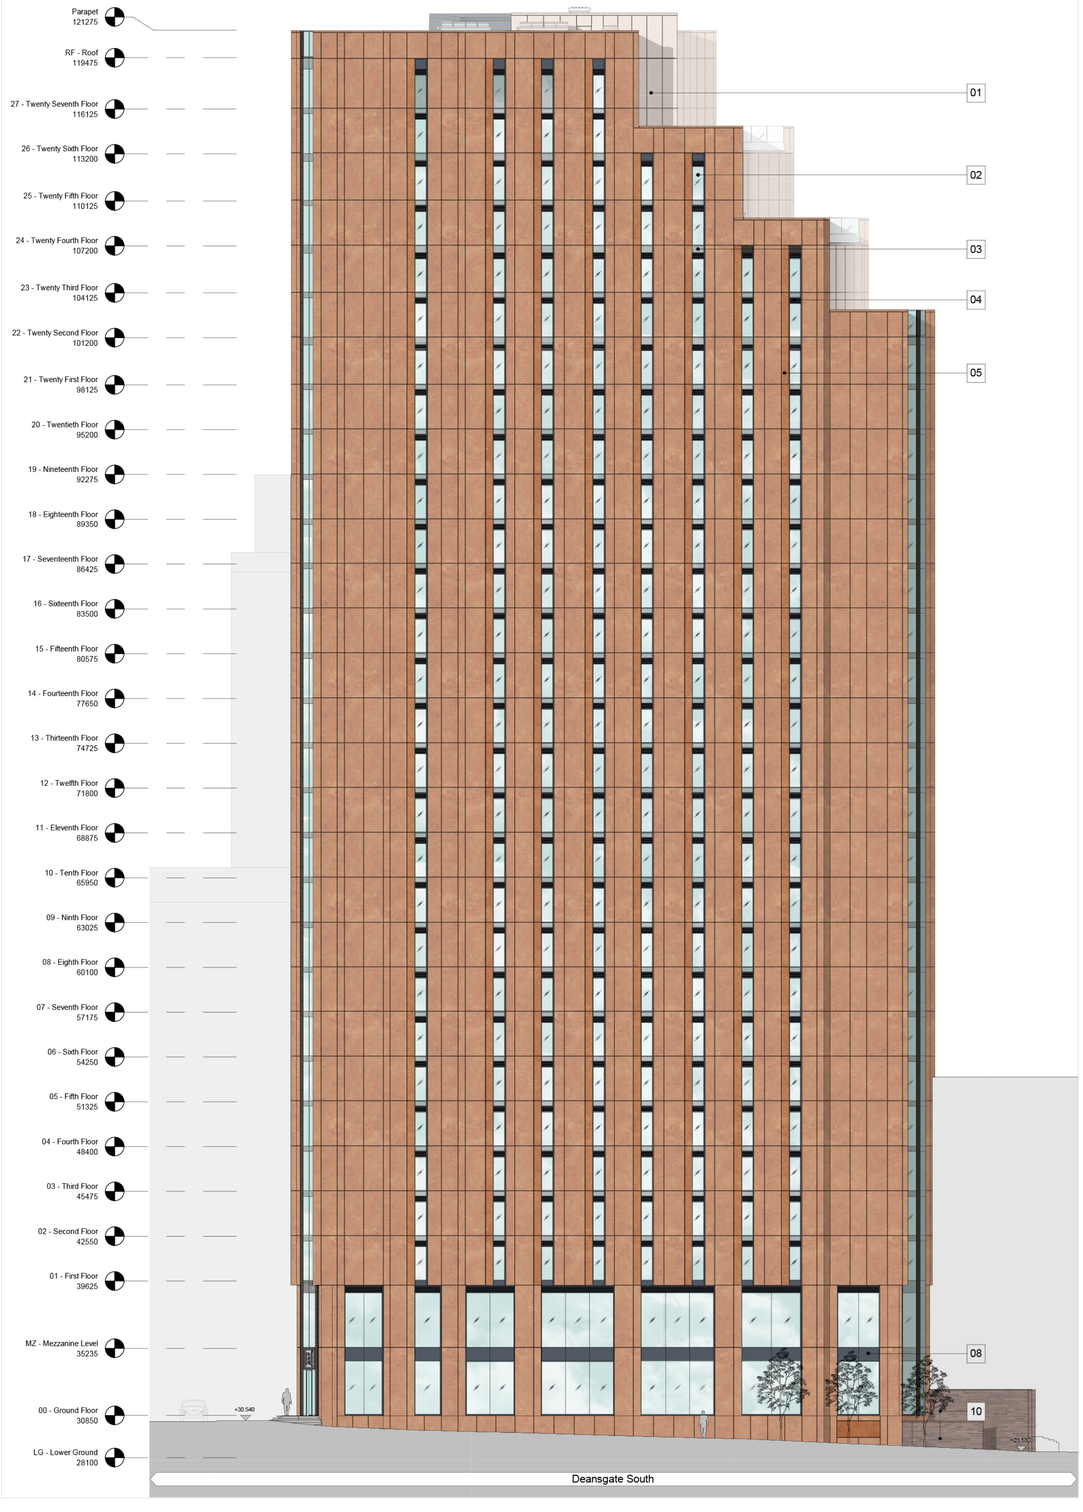

01 South Elevation
1 : 200

02 North Elevation
1 : 200

Scale 1:200
10m 0m 10m

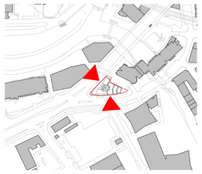

Key Plan
1 : 2000

KEY

01	Cor-ten Steel Cladding Panels
02	PPC Aluminium Curtain Walling with clear glazed panels Mullion Colour: Dark Grey
03	PPC Aluminium Curtain Walling with ceramic backed glass-look spandrel panel. Mullion Colour: Dark Grey
04	Perforated PPC Aluminium Panel with clear glazed panel behind Colour: Dark Grey
05	Perforated Cor-ten Steel Cladding Panels with inward opening window behind
06	Perforated anodised aluminium panel with inward opening window behind Colour: Black
07	Perforated Cor-ten Steel Cladding Panels with Louvered Panel behind
08	Perforated PPC Aluminium Panel with louvered vent behind Colour: Dark Grey
09	Pre-coated aluminium cladding to plantroom Colour: Dark Grey
10	New Retaining Wall with Facing Brickwork to match existing.

Rev	Description	Date	Dr by	App by
P-03	Stair and lift overrun amended. Roof plant arrangement amended	09/04/25	ECS	CMc
P-02	Drawings updated to suit comments from the Design and Client Team following the introduction of the new stair	06/04/23	WT	CMc
P-01	Updated for Planning Issue.	17/12/2020	BH	CMc
P-00	Planning Issue.	04/12/2020	BH	CMc

Project Stage

PLANNING

Client:
Domis Construction

Project:
Deansgate South,
Manchester

Drawing Title:
Proposed - Elevation - North and South

Drawn	Checked	Paper Size	Scale	Date
BH	CMc	A1	As indicated @A1	03/12/20

Drawing No.: 20269-0350
Revision: P-03

Drawing BIM Name:
12345-CW-XX-ZZ-M3-A-XXXX-S1.RVT

CDE Area:	Suitability Code:	BIM Revision:
		P01.04

CORSTORPHINE + WRIGHT ARCHITECTS

Warwick
London
Birmingham
Manchester
Leeds
Canterbury
Glasgow
Dublin

Brook Hall • Brook Street • Warwick • CV34 4BL
Tel. 01926 658 444 www.corstorphine-wright.com