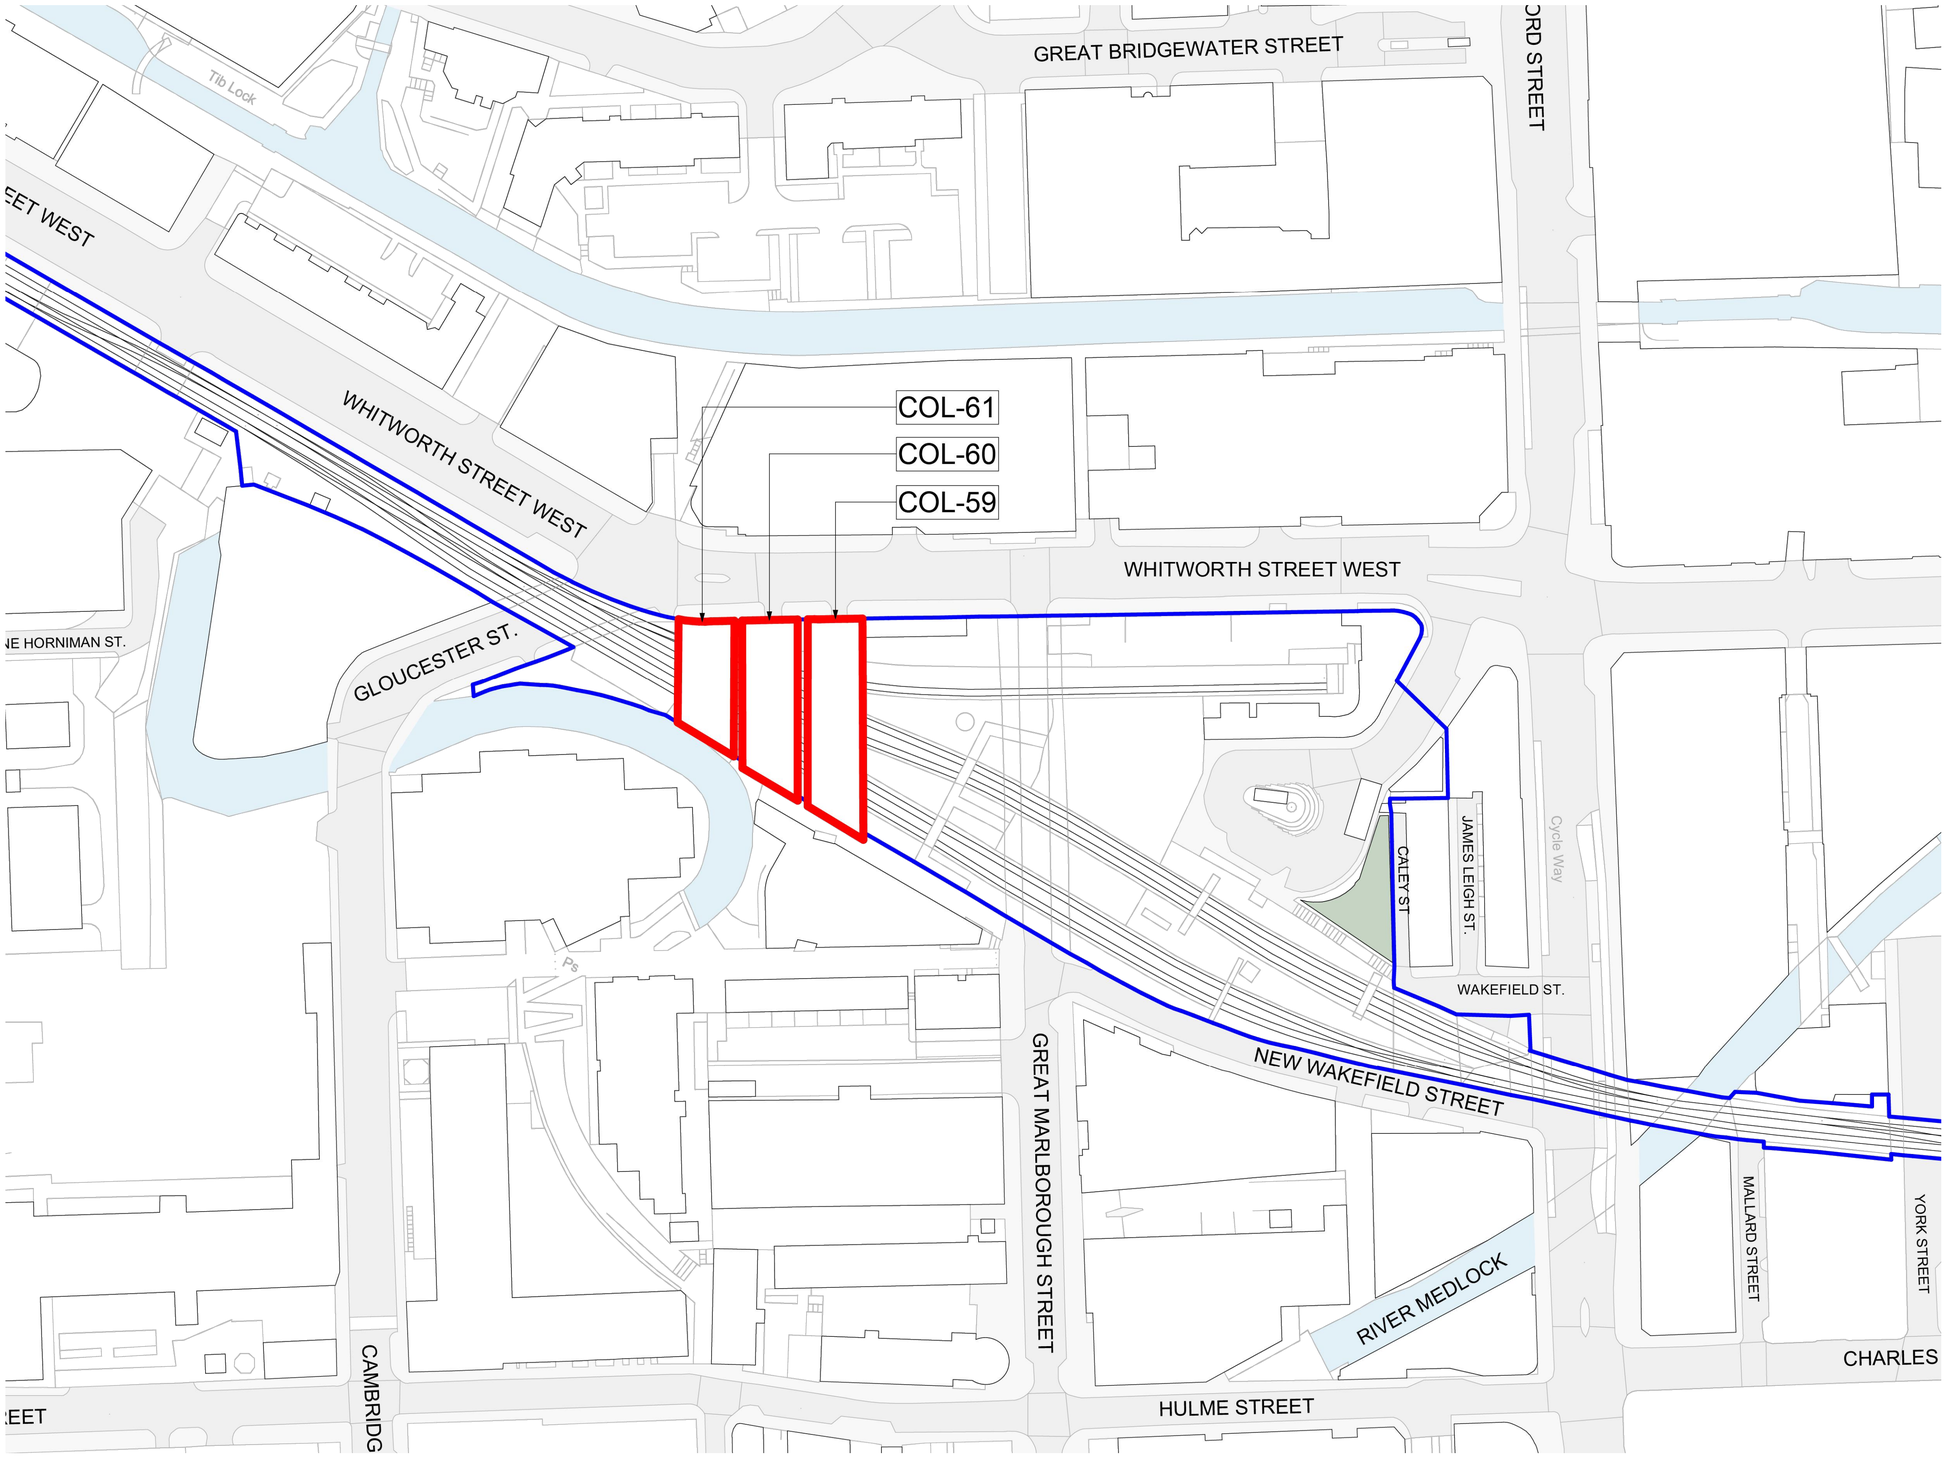


WHITWORTH STREET WEST ARCHES (ARCHES 59, 60, 61)
SITE PLAN

NTS

LEGEND/NOTES

1. ALL DIMENSIONS IN MILLIMETRES UNLESS NOTED OTHERWISE
2. DRAWINGS TO BE READ IN CONJUNCTION WITH SUPPORTING REPORTS AND PROPOSED DESIGN BY ARTIST (HOME MCR).
3. DO NOT SCALE FROM THIS DRAWING.

NETWORK RAIL LAND OWNERSHIP BOUNDARY

LOCATION BOUNDARY

REV	DATE	DESCRIPTION OF REVISIONS	DRAWN	CHK'D	APPR'D
P01	16.04.26	FOR INFORMATION	KD	SP	SP

SAFETY HEALTH AND ENVIRONMENTAL INFORMATION

THE HAZARDS AND RISKS ASSOCIATED WITH THE WORKS SHOWN ON THIS DRAWING AND DESCRIBED IN THE SCHEDULE OF WORKS ARE CONSIDERED TO BE WITHIN THE REASONABLE, NORMAL AND ACCEPTABLE LIMITS FOR GENERAL BUILDING AND MAINTENANCE WORKS. PLEASE REFER TO DESIGNER RISK ASSESSMENT

DOCUMENT REF: N/A

STATUS	SUITABILITY CODE
FOR INFORMATION	N/A

CLIENT: NetworkRail

DESIGNER: NetworkRail Engineering Services, Part of Route Services

York I.C.C. Leeman Road, York, YO26 4ZD
Tel: 033 085 49683 Web: www.networkrail.co.uk

PROJECT :

WHITWORTH STREET WEST
ARCH FRONTAGE
ARTWORK PROPOSAL

DRAWING TITLE :

SITE PLAN
EXISTING

DESIGNED	K.DONOHUE	SIGNED K.DONOHUE	DATE 16.04.26
DRAWN	K.DONOHUE	SIGNED K.DONOHUE	DATE 16.04.26
CHECKED	S.PARKER	SIGNED S.PARKER	DATE 16.04.26
APPROVED	S.PARKER	SIGNED S.PARKER	DATE 16.04.26

SCALE (@ A1 SHEET SIZE = 841 x 594)	ELR	MILEAGE
NTS	N/A	N/A

DRAWING NUMBER	REVISION
NR-WHIT.ST.WEST-EXISTING SITE PLAN-001	P01

CAD TEMPLATE : ESDD-YORK-A1-v1.0.dwt