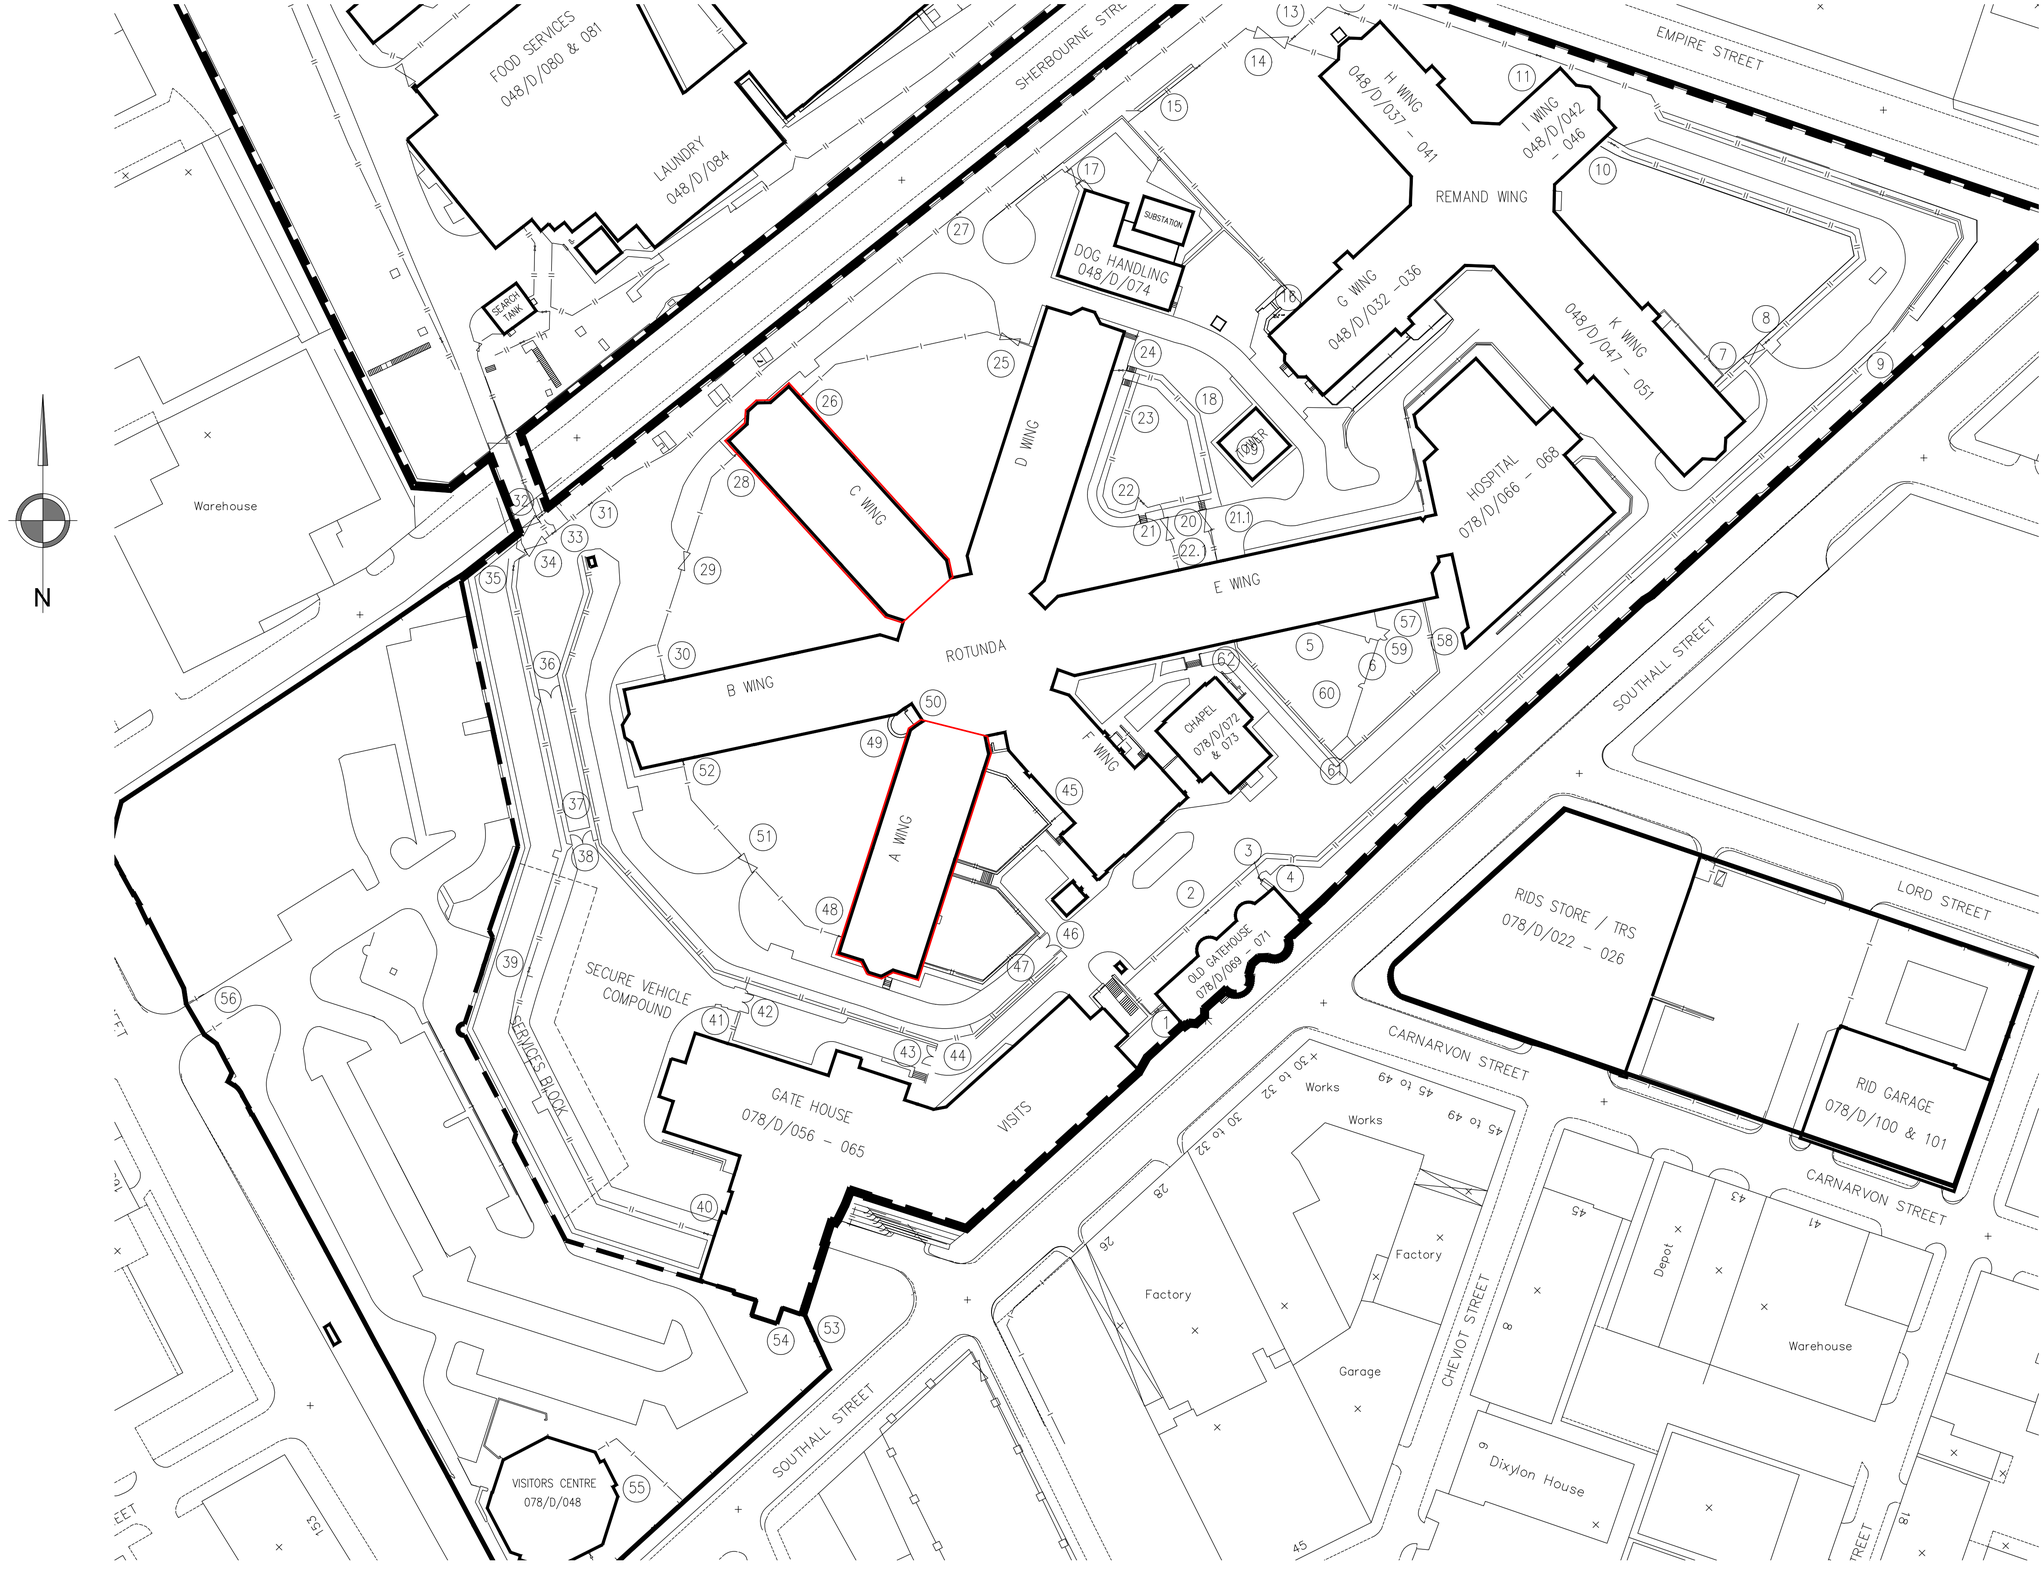


0m 10m 20m 30m 40m 50m

Scale Bar 1:500

Notes:

This drawing and design are copyright and may not be reproduced without the written consent of thr JYM Partnership.

All dimensions are to be checked and varified on site prior to commencement of any works, and/or preparation of any shop drawings. Sizes of and dimensions to any structural elements are indicative only. See structural engineers drawings for actual sizes / dimensions. Sizes of and dimensions to any service elements are indicative only. See service engineers drawings for actual sizes and dimensions.

This drawing to be read in conjunction with all relevant Architect's drawings, specifications and/or bills of quantities as issued with other Consultants' information. If in doubt please ask.

DO NOT SCALE FROM THIS DRAWING.

Property Directorate

Rev	Date	Revision

JYM partnership
Oak House 28 Sceptre Way
Bamber Bridge Preston PR5 6AW
Tel : 01772 323666
Fax : 01772 338611
Email : jym@jympartnership.co.uk
www.jympartnership.co.uk

project:
HMP MANCHESTER
REFURBISHMENT OF SHOWERS

client:
amey

drawing title:
SITE PLAN

scale:
1:500 @ A1

drawn:	checked:
CG	SB

date:
MAR 2026

project no.	drg. no.	rev.
2002/145	**P005**	**-**