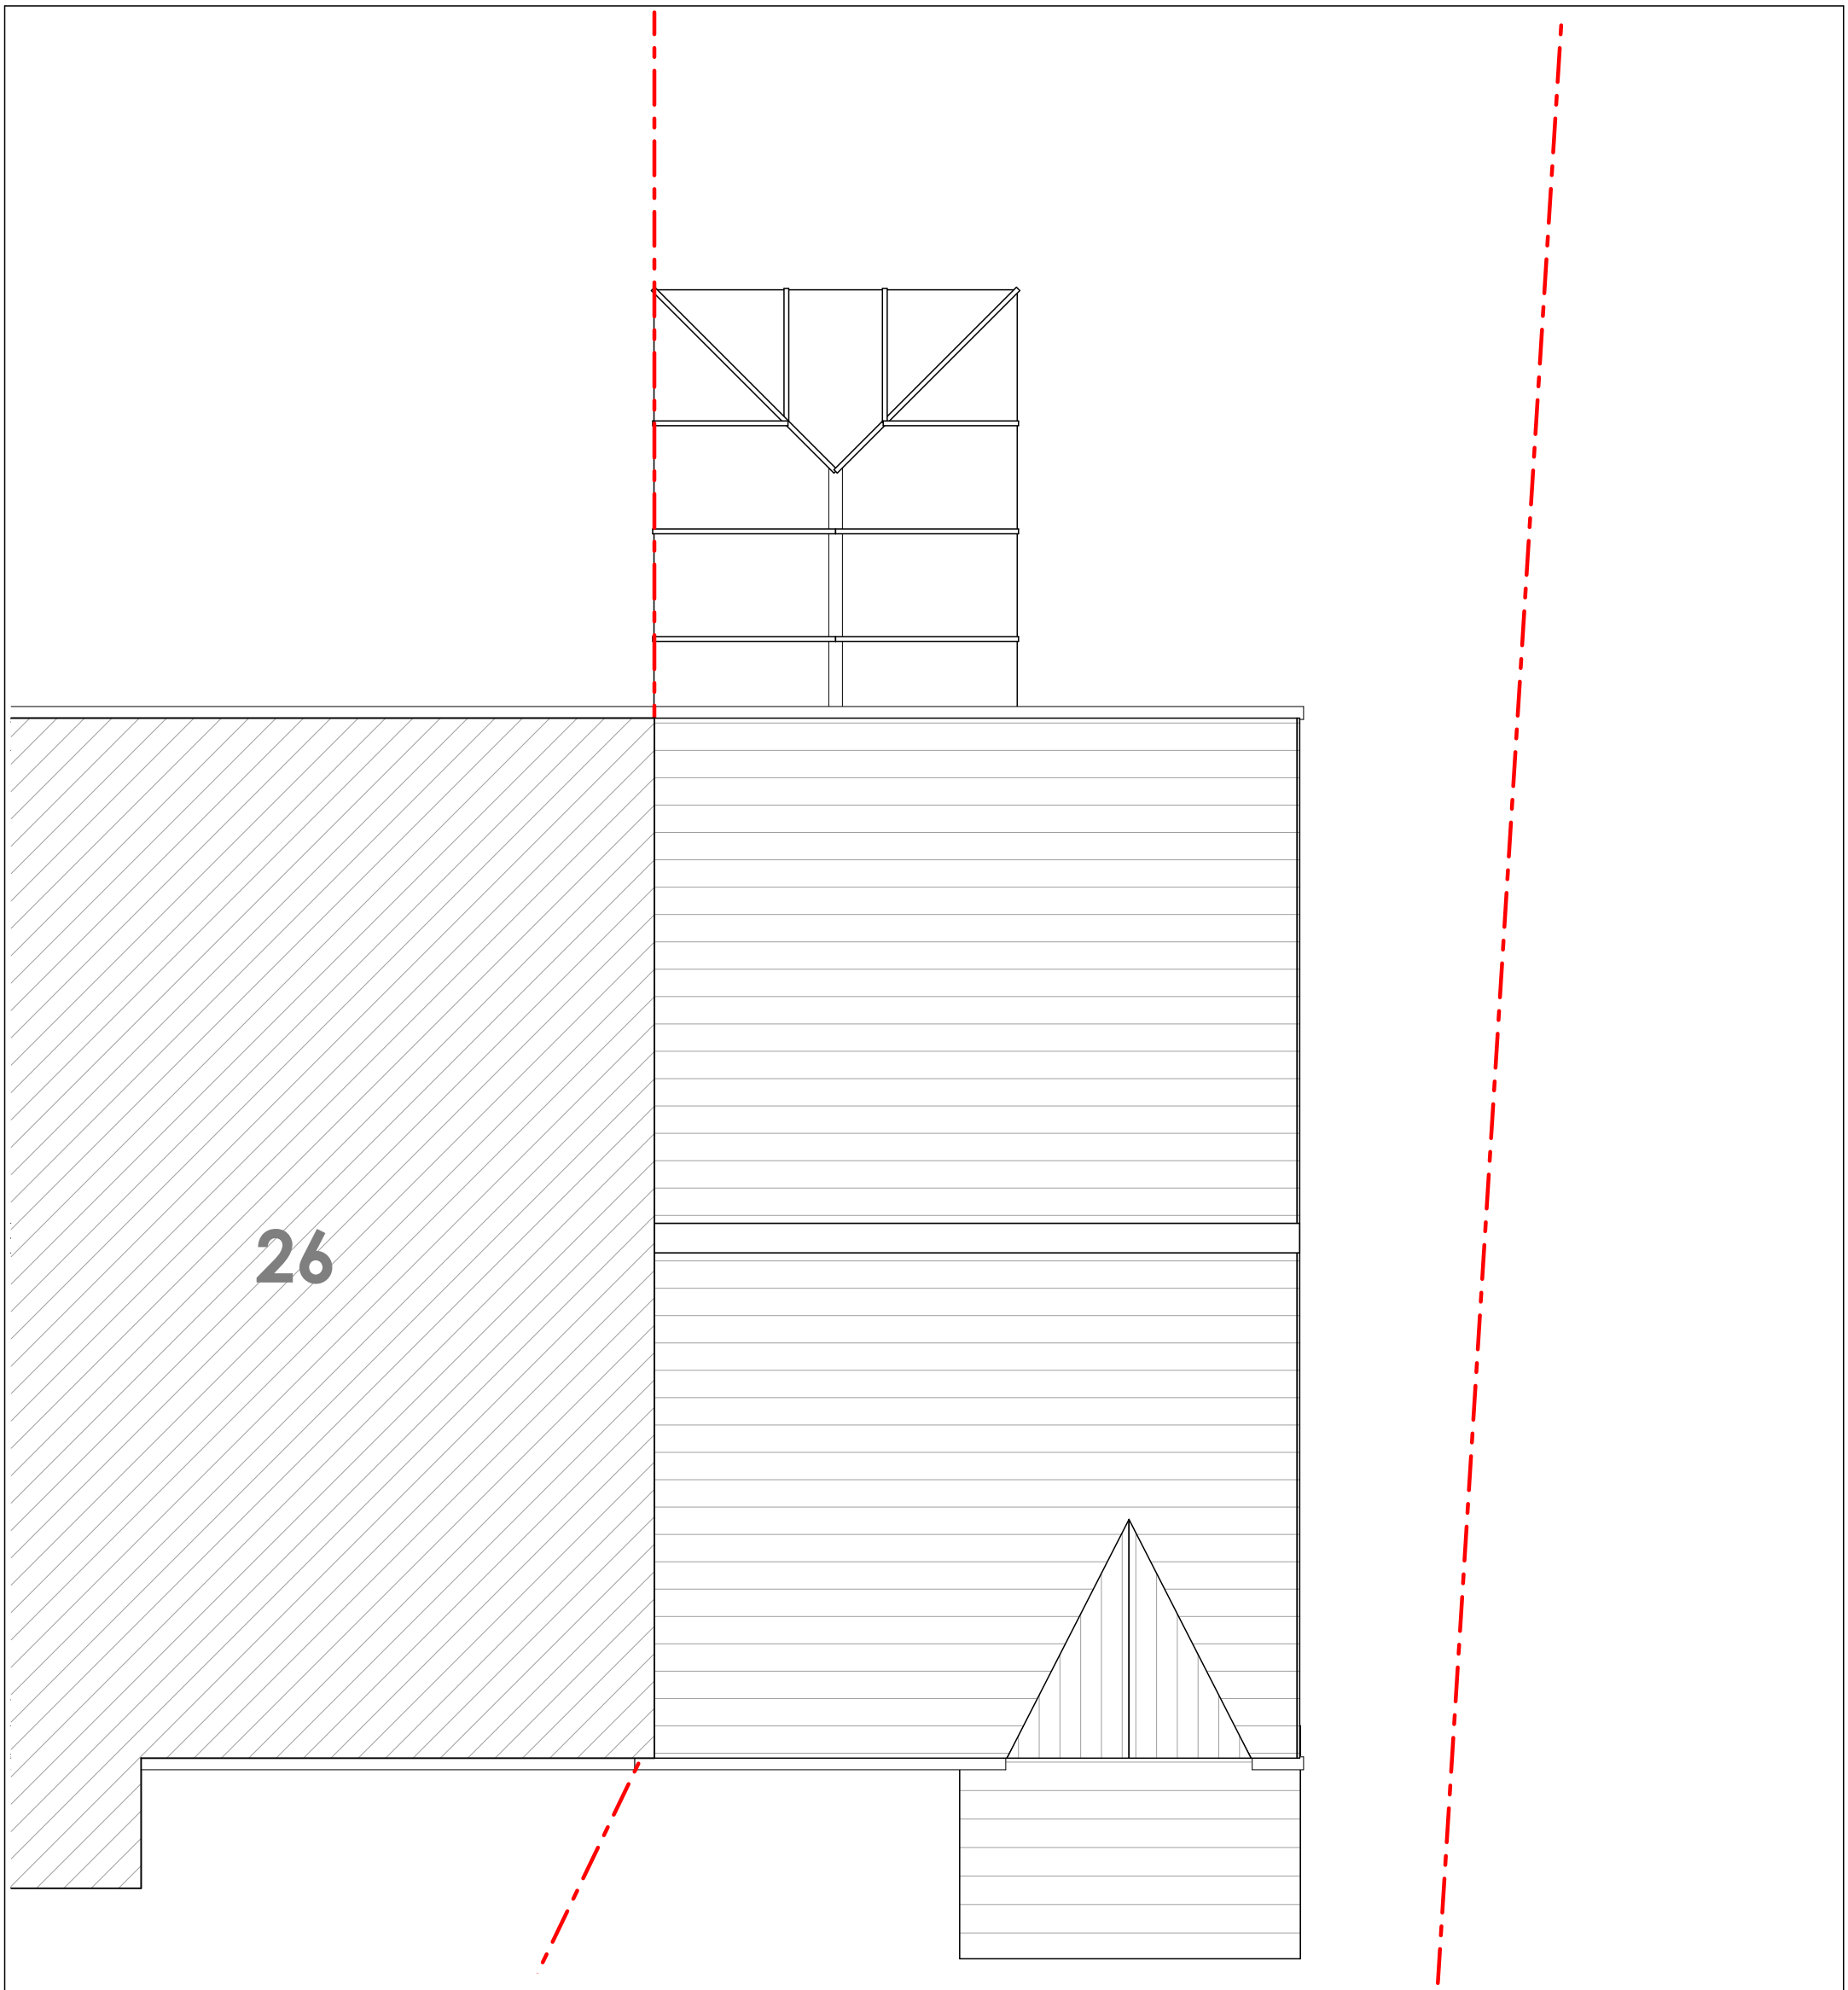


Existing Roof Plan
scale 1:50

Copyright on this drawing is held by
housExtend Ltd

houseEXTEND
the studio
2 Whitley Brook Court
Marsh Lane
Dutton, Northwich
WA4 4EY
www.house-EXTEND.co.uk

client:
Greg Bate

Job Title
extension and alterations to:
28 Shadowbrook Avenue
Newall Green Manchester M23 2BD

Drawing Title
Existing Roof Plan

Drawing Status
Planning Drawings

Drawn by
jm

Drawing Size
A3

Date
April 2026

Project No.
183

Drawing No.
P 04

Revision