
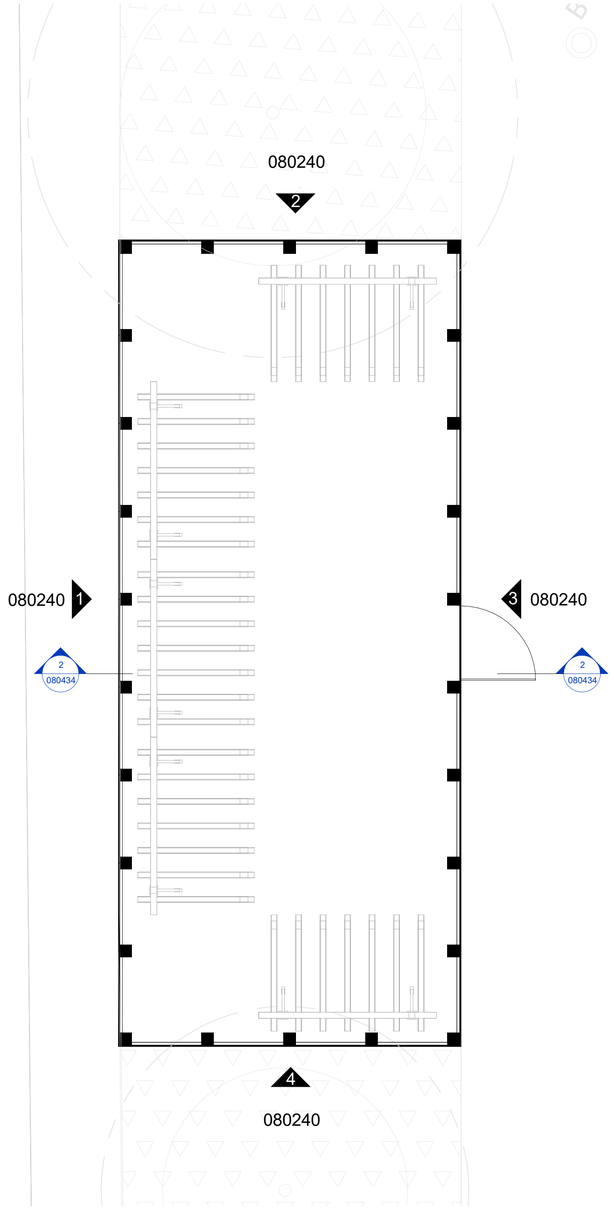


1 | B3 Proposed Cycle Store - Ground Floor Plan

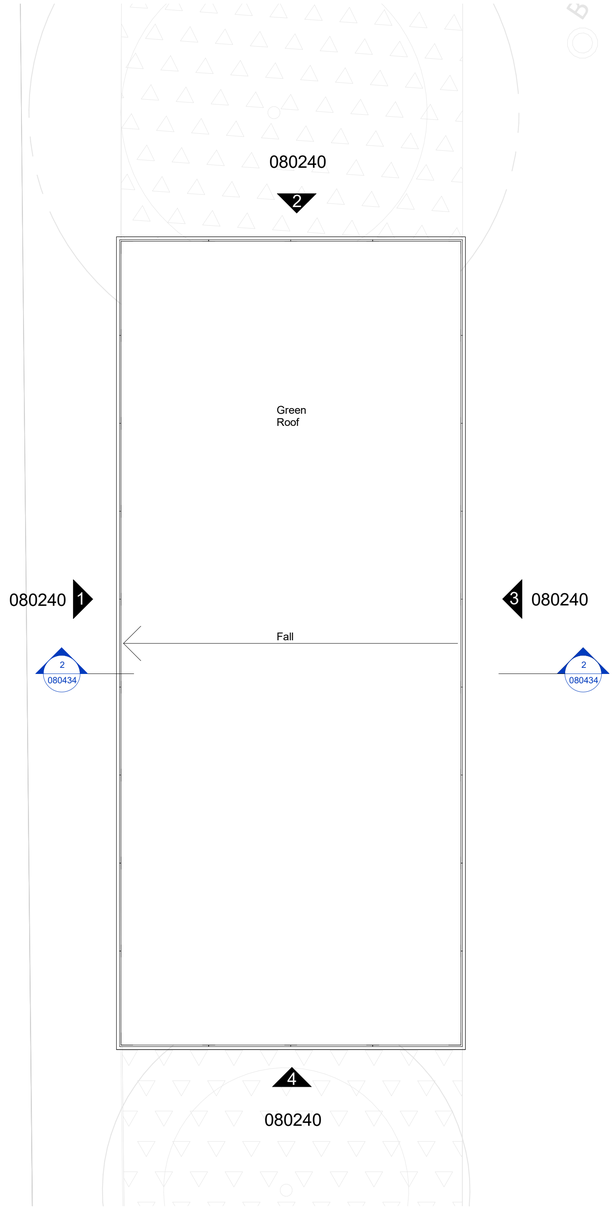


2 | B3 Proposed Cycle Store - Roof Plan

0 1 5 10 m
Scale 1:100

Rev	Description	Date
P1	Issued for Planning	17.04.26
P2	Updated Issue For Planning	21.04.26

Copyright Hawkins\Brown Architects
No implied licence exists. This drawing should not be used to calculate areas for the purposes of valuation. Do not scale this drawing. All dimensions to be checked on the site by the contractor and such dimensions to be their responsibility. All work must comply with relevant British Standards and Building Regulations requirements. Drawing errors and omissions to be reported to the architect. To be read in conjunction with Architect's specification and other consultant information.

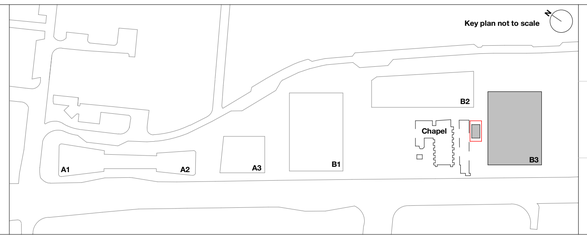

Scale @ A1
1 : 50

Date
April 2026

Job Number
220077

Project
Upper Brook Street
Manchester
M1 2EH

Drawn By
EH

Checked By
EC

Status
S2

Drawing No.
UBS-HBA-B3-ZZ-DR-A-080150

Rev
P2

Purpose of Issue
For Planning

Drawing
Proposed B3 Cycle Store - Plans

26-28 Hilton Street
Manchester M1 2EH

mail@hawkinsbrown.com
hawkinsbrown.com

Hawkins\
Brown