
FOR INFORMATION ONLY

LAYOUT DRAWN IN LINE WITH LIDL STOCK LAYOUT "2134 CHORLTON 18_09_24"

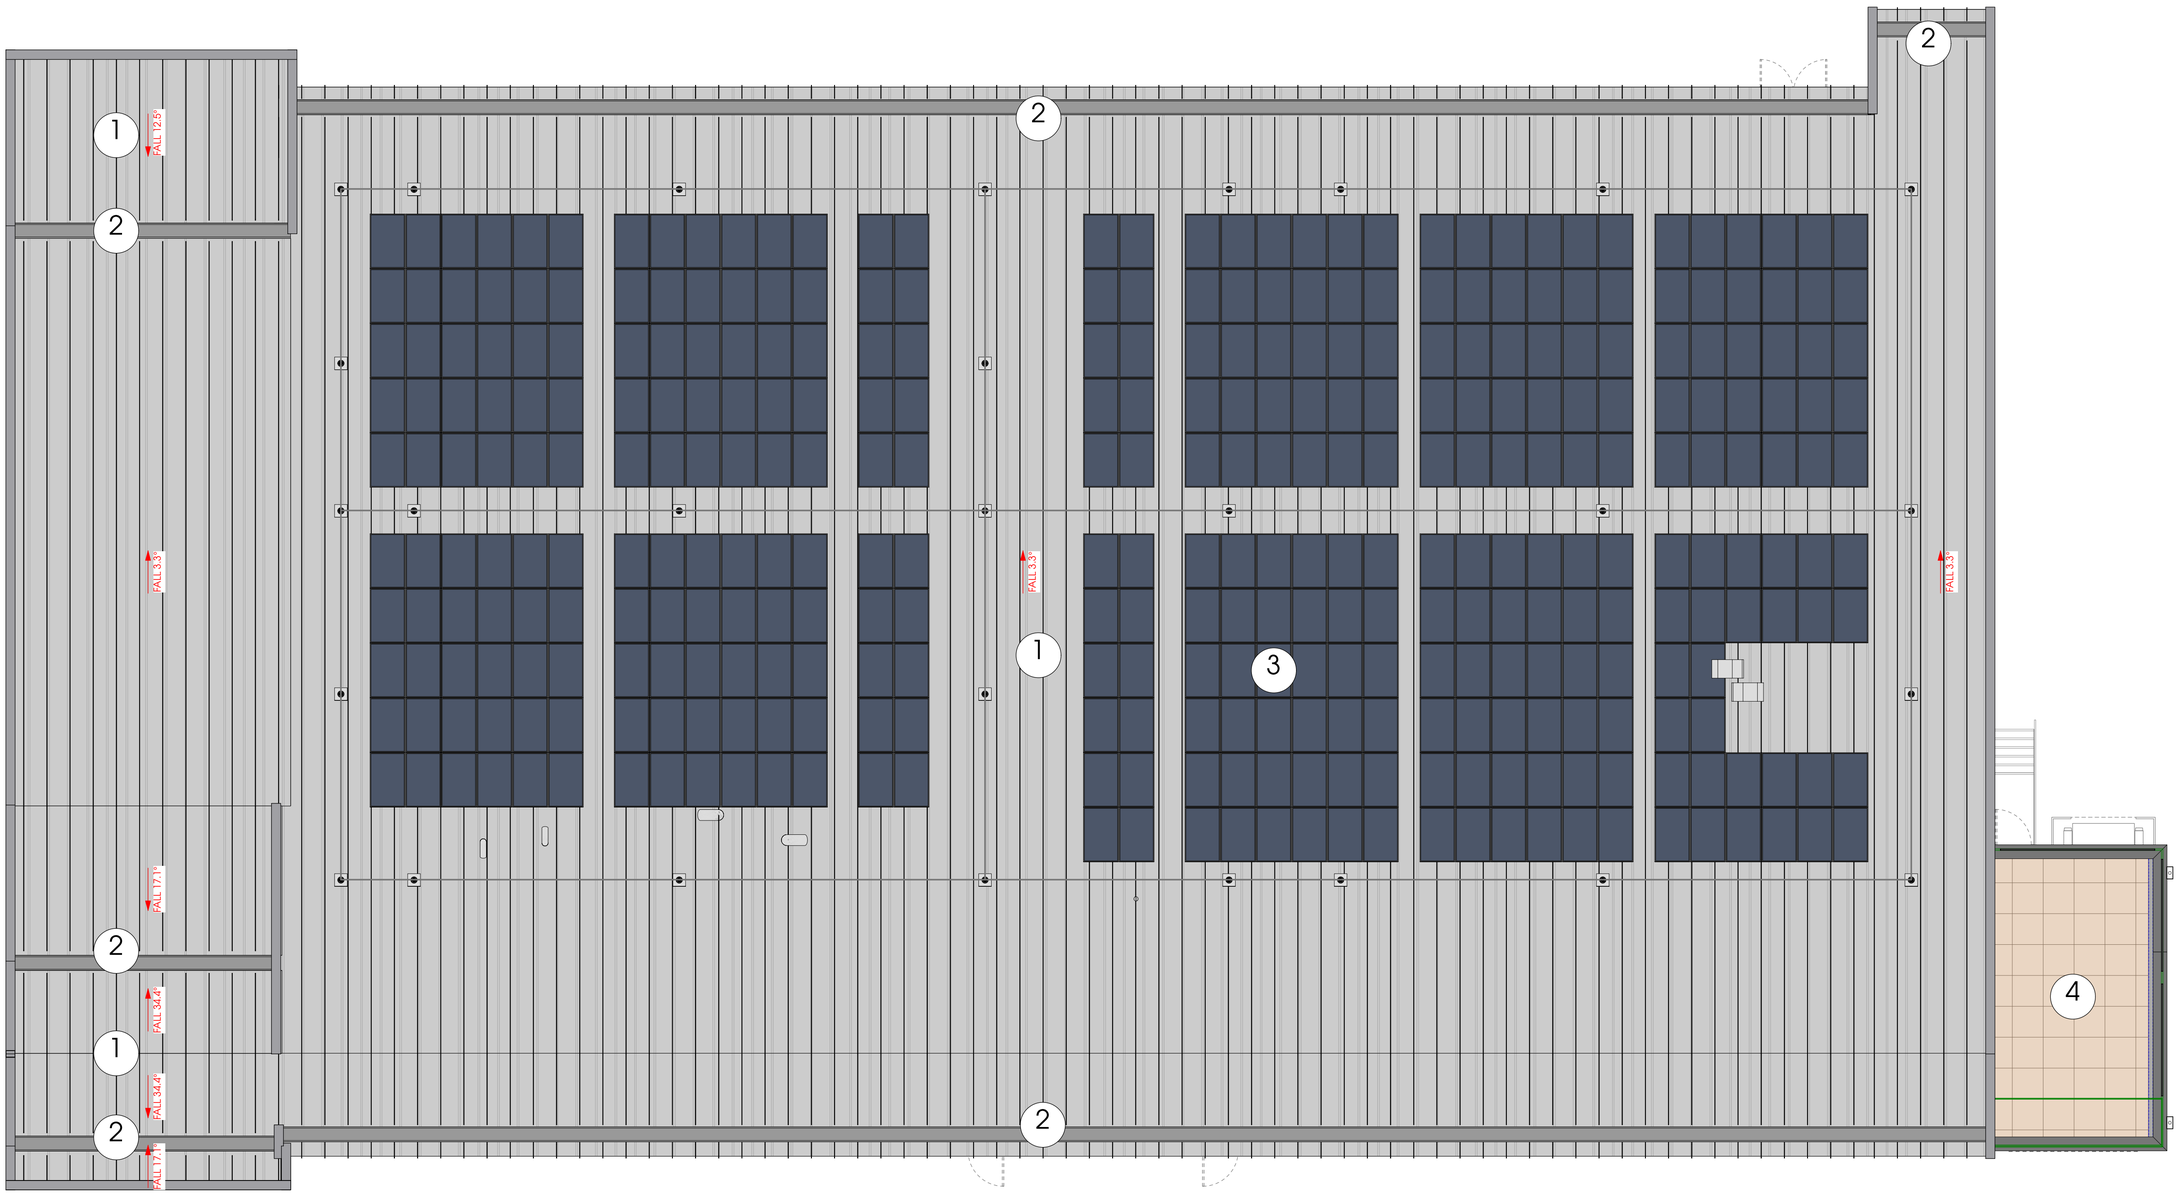

KEY

1 ROOF CLADDING
EXTERNAL FINISH: ALUMINIUM "ZINC LOOK" WITH STANDING SEAM

2 GUTTER AND DOWNPIPES
EXTERNAL FINISH: ALUMINIUM "ZINC LOOK" TO MATCH ROOF PANELS

3 PV PANELS - (INDICATIVE ONLY)

4. EXTERNAL PLANT ENCLOSURE AT FIRST FLOOR LEVEL.

THIS DRAWING IS COPYRIGHT, AND REMAINS THE PROPERTY OF HTC ARCHITECTS. IT MUST NOT BE REPRODUCED, USED, DISCLOSED OR TRANSMITTED TO THIRD PARTIES IN ANY FORM, IN WHOLE OR IN PART, WITHOUT PRIOR WRITTEN PERMISSION.

DO NOT SCALE!
ALL DIMENSIONS SHOULD BE CHECKED ON SITE BEFORE WORK COMMENCES

THE EMPLOYER GIVES NO WARRANTY IN RELATION TO THE ACCURACY OR COMPLETENESS OF ANY DOCUMENTS OR REPORTS INCLUDED WITH THE TENDER PACK. THE CONTRACTOR IS LIABLE FOR THE DESIGN OF THE WORKS

STRUCTURAL STEELWORK SHOWN IN LINE WITH TOPPING ENGINEERS' DRAWINGS "24246-DR-S-0200-P6" TO "24246-DR-S-0390-P6" DATED 09.01.2025

LAYOUT BASED ON THE 2023 Rev B TYPE 15 LIDL SPECIFICATION AND SPACE ARCHITECTS FLOOR PLAN "GF_PLAN-2403993" DATED 17.10.2023

SUBSTRUCTURE SHOWN IN LINE WITH TOPPING ENGINEERS' DRAWINGS "24246-DR-S-0002-P2" TO "24246-DR-S-0221-P2" DATED 09.0125

Rev.	Date	Description	Drawn

client
Lidl GB Ltd

project
Mauldeth Road West,
Chorlton

drawing title
Proposed Roof Plan

date September 2024
status Tender
scale 1:100 @ A1
drawn PC checked MH
job no. 3517 dwg no. P101 rev.

htcarchitects
York Place Studio
8 Britannia Street
Leeds
LS1 2DZ
T:(0113) 244 3457
W: www.htcarchitects.co.uk
E: info@htcarchitects.co.uk