
Existing Plant unit and cage to be removed and replaced with new

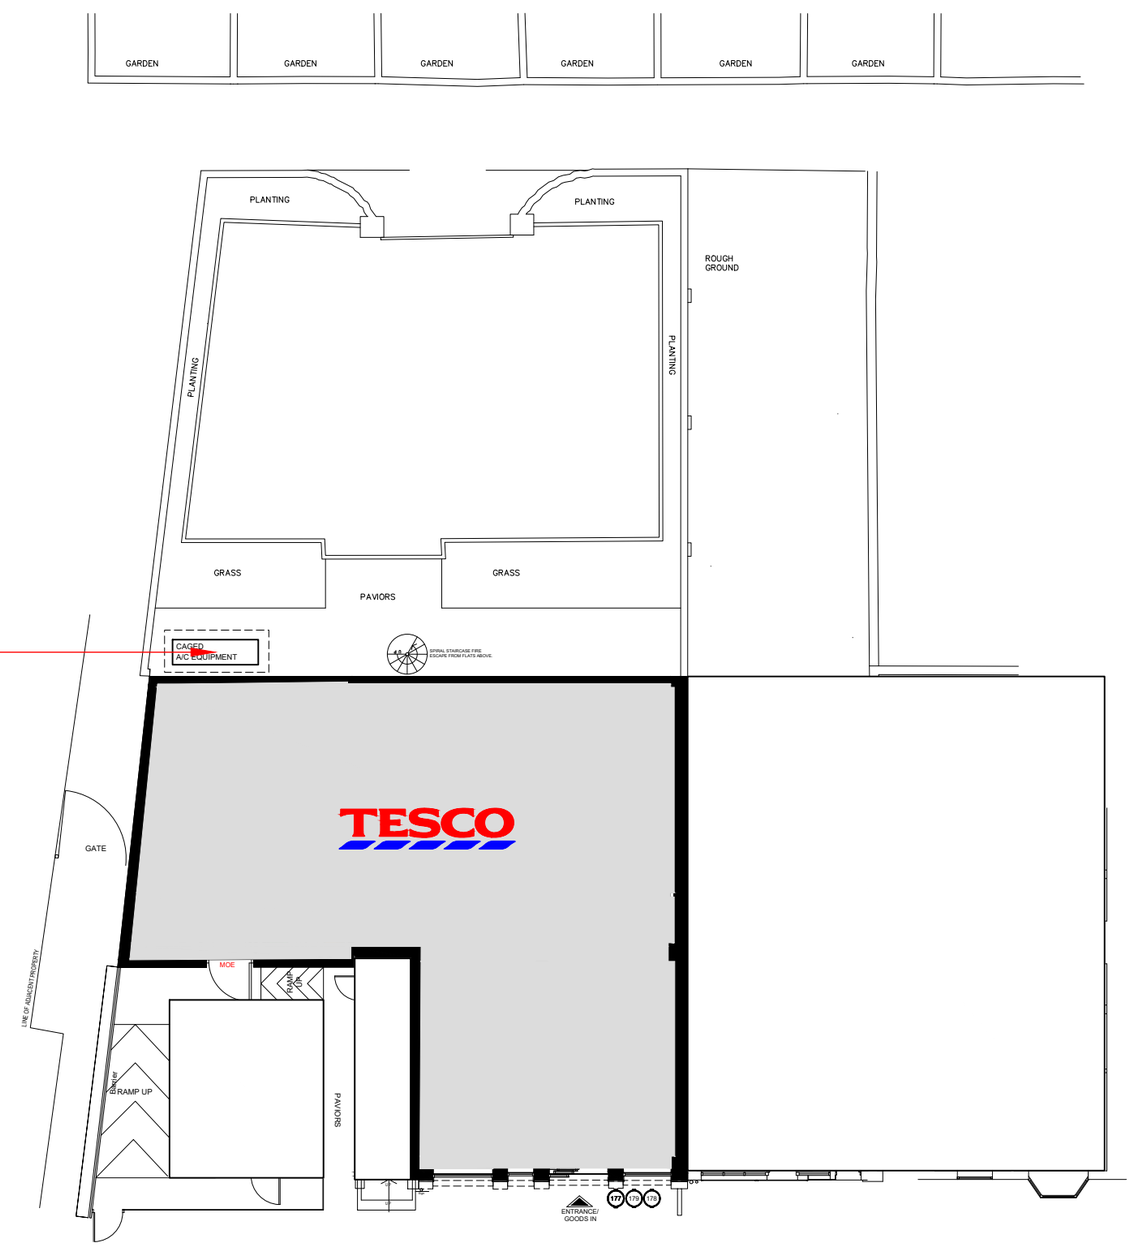

BURTON ROAD

SCALE BAR

1:200

4m 0 4m 8m 12m 16m 20m

DRAWING NO 02_2376_02A		STORE TYPE EXPRESS
SCALE 1:200@A3	DATE 22.04.2026	STORE NAME DIDSBURY
CHECKED BY ANUSHA		CONTENT EXISTING SITE PLAN_PLANT
DRAWN BY PRIYANKA		

FEASIBILITY PLANNING
STORE PLANNING DEPARTMENT
PROPERTY SERVICES
HIGHWOODS BUILDING, KESTREAL WAY
WELWYN GARDEN CITY, HERTFORDSHIRE, AL7 1GB UK
TELEPHONE : 01707 395150

THE COPYRIGHT AND ALL OTHER RIGHTS IN AND RELATING TO THIS PUBLICATION BELONG TO AND ARE THE SOLE PROPERTY OF TESCO STORES LIMITED
ALL RIGHTS ARE RESERVED. NEITHER THE WHOLE NOR ANY PART OF THIS PUBLICATION MAY BE REPRODUCED OR TRANSMITTED IN ANY FORM OR BY ANY ELECTRONIC OR MECHANICAL MEANS INCLUDING PHOTOCOPYING AND RECORDING OR FROM ANY RETRIEVAL SYSTEM WITHOUT THE PRIOR WRITTEN LICENCE FROM THE OWNER©1997 TESCO STORES LIMITED