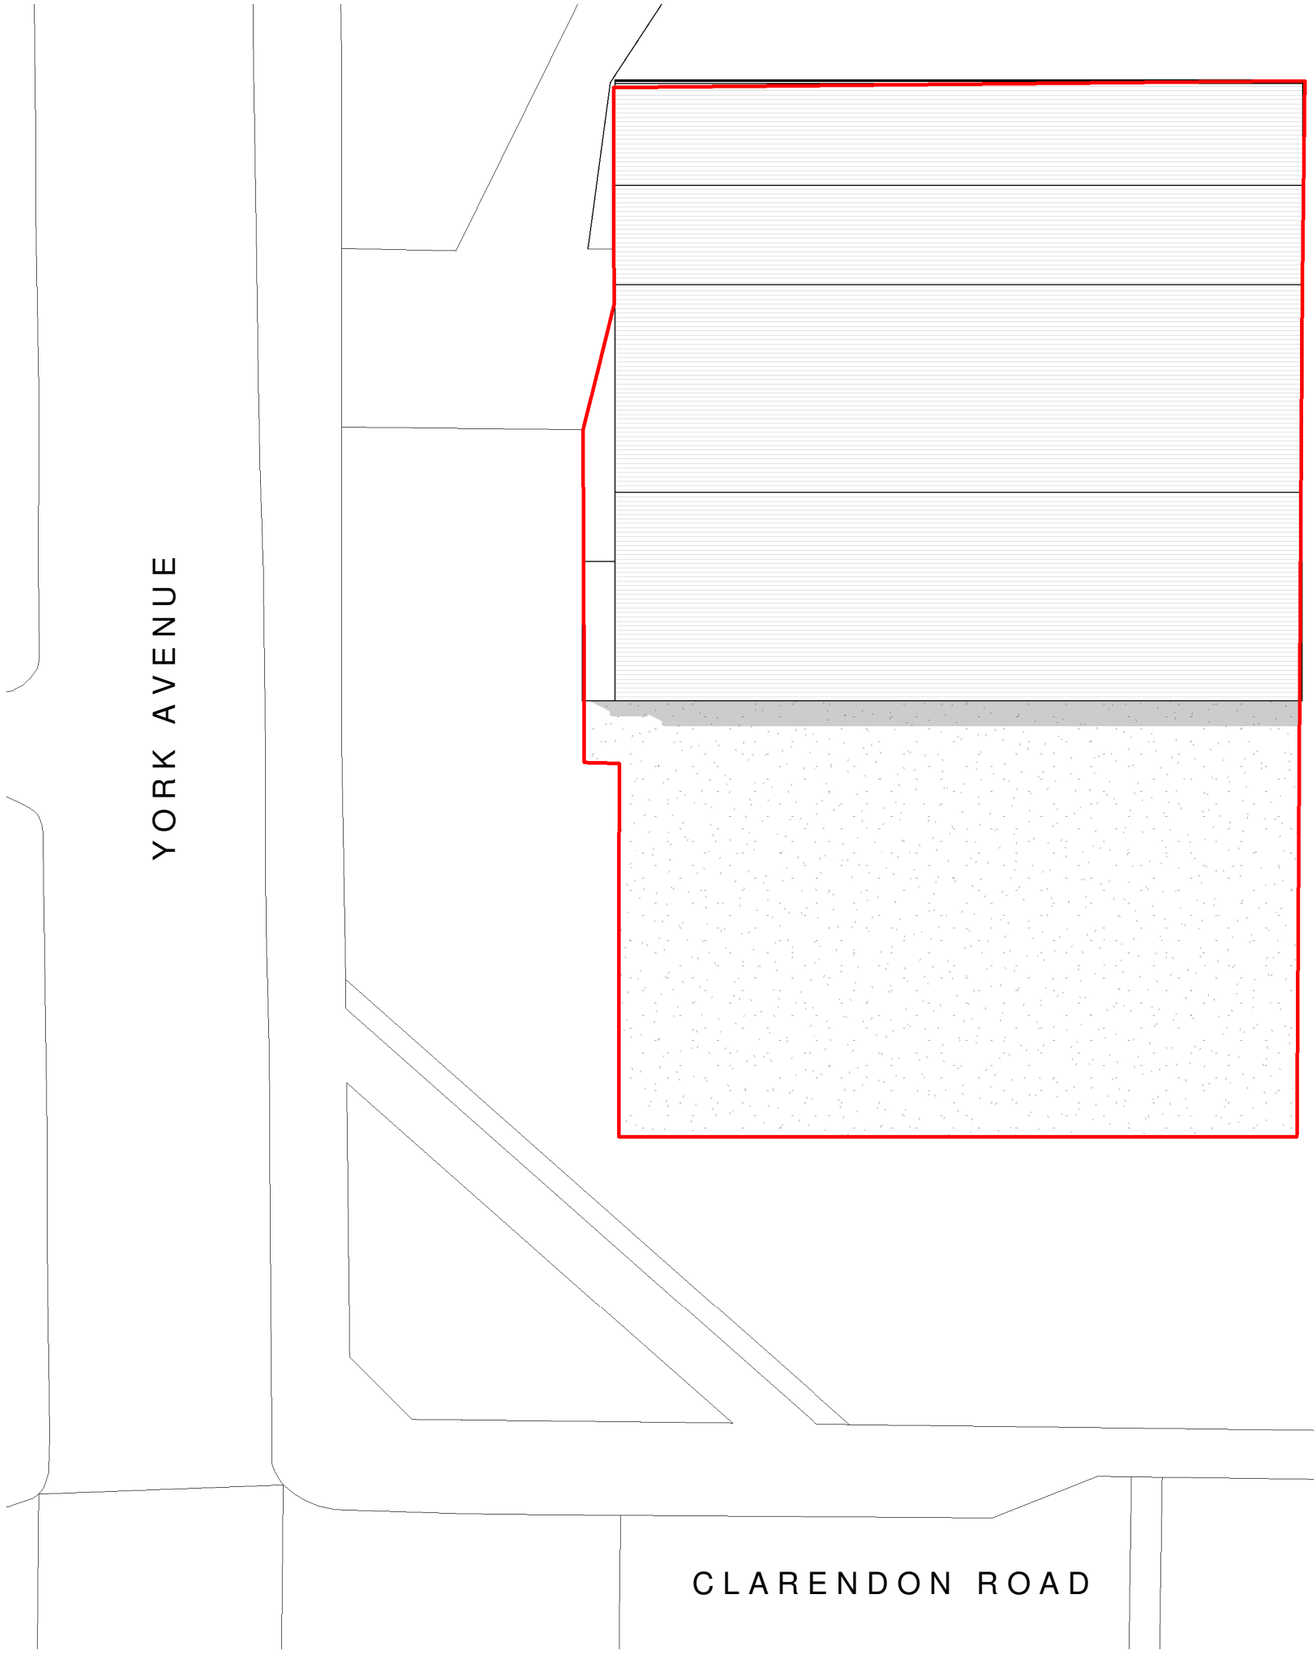



## General Notes

The Architect shall have no responsibility for any use made of this document other than for that which it was prepared and issued.

All dimensions should be checked on site. Do not scale from this drawing

To be read in conjunction with all other Consultant's drawings.

The Architect to be immediately notified of any discrepancies.

Copyright on this drawing retained by the Architect.

## LEGEND

Site Boundary

| No. | Date | Dwn | Chk | App | Revision or reason for issue |
|---|---|---|---|---|---|
| P2 | 24/03/26 | AK | SH | | Amended Drawings |
| P1 | 02/11/22 | SA | SH | | Initial Issue |

Client

COMMUNITY ON SOLID GROUND

createitstudios ... leave an impression

**Create It Studios (NW) Ltd**
Universal Square
Devonshire Street North
Manchester
M12 6JH

info@createitstudios.co.uk

Project Title

Manley Park Sports & Community Centre

Scale / North Point

As indicated

Drawing Title

Proposed Site Plan

Drawing Number

A1452(04)AP001

Revision

P2

Drawing Status

Preliminary