
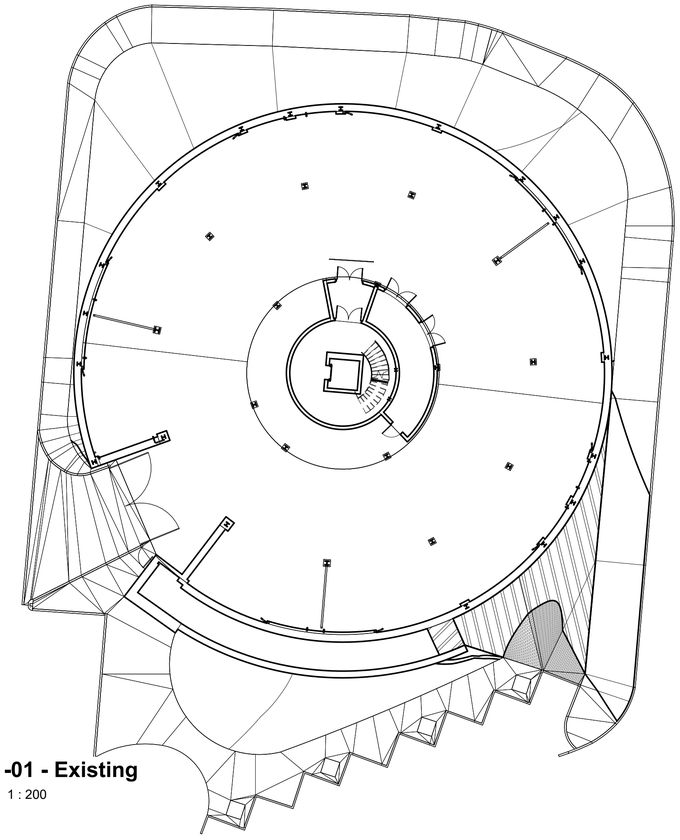



-01 - Existing

1 : 200

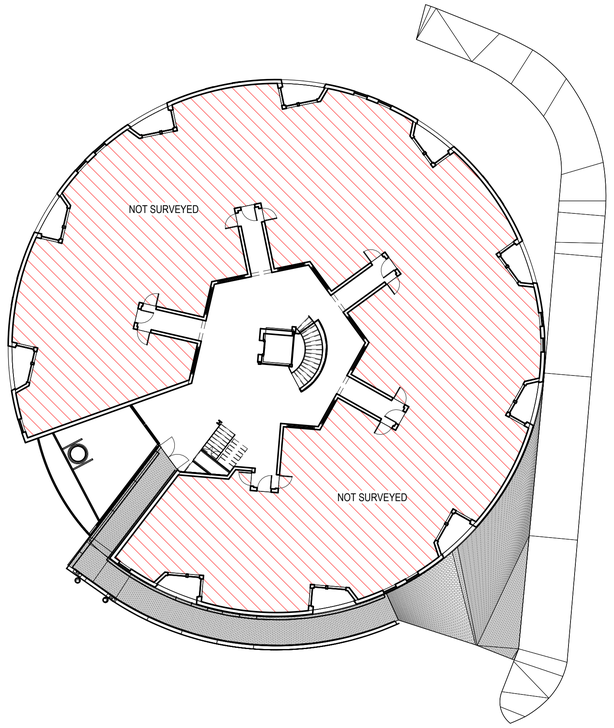


00 - Existing

1 : 200

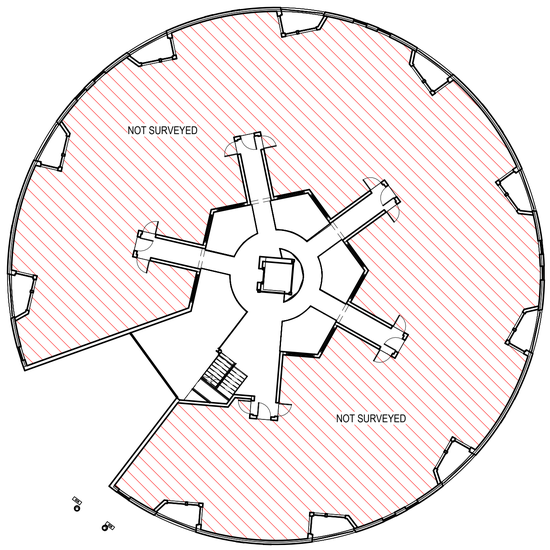

01 - Existing

1 : 200

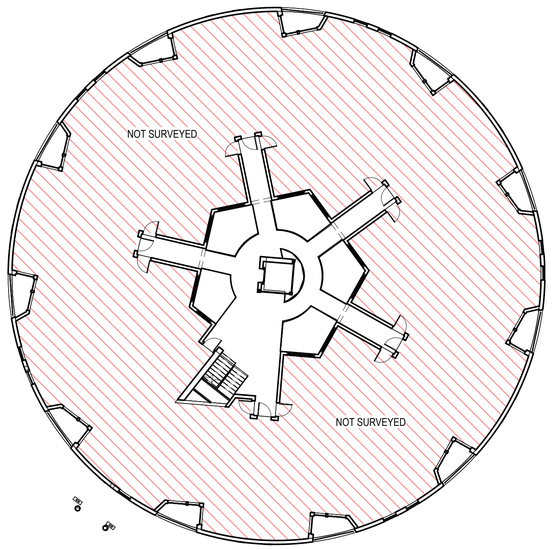

02 - Existing

1 : 200

NOTE:
Do not scale from drawings.
These drawings are part of a RIBA Stage 3 package and are for information only.
These drawings should not be used for construction.

0 4 8 12 16 20

GRAPHIC SCALE: 1:200

Rev	Description	Drawn	Checked	Date
C	Issued for certificate of lawful development certificate	JOB	ARAN	20/04/2026
B	Issued for comment	JOB	ARAN	9/04/2026
A	Initial DRAFT issue	JOB	ARAN	31/03/2026

Life Building 3

Earl Kendrick North

Life Building 3
1 Boston Street
Hulme
Manchester
M15 5AY

CERTIFICATE OF LAWFUL DEVELOPMENT

Existing - Floor Plans 1

Job Ref.	Drawing No.	Revision
3875	1001	C

Date:	Scale @ A1
20/04/2026	AS indicated

ARAN
ARCHITECTURE

Parsonage Chambers | 3 Parsonage | Manchester | M3 2HW
0161 660 4420
www.arangroup.com | office@arangroup.com

This drawing is to be read in conjunction with all relevant drawings. The main contractor is to interpret the requirements in relationship to the site conditions encountered and as agreed with the Building Control officer. All dimensions and sizes to be verified on site, any discrepancies to be reported to the client / project manager. These annotations were prepared for planning and / or building control submission only. This drawing and design is the (© 2026) property of Aran Property Consultants Limited, and should not be reproduced without written permission.