
Detailed MEP design and coordination ongoing

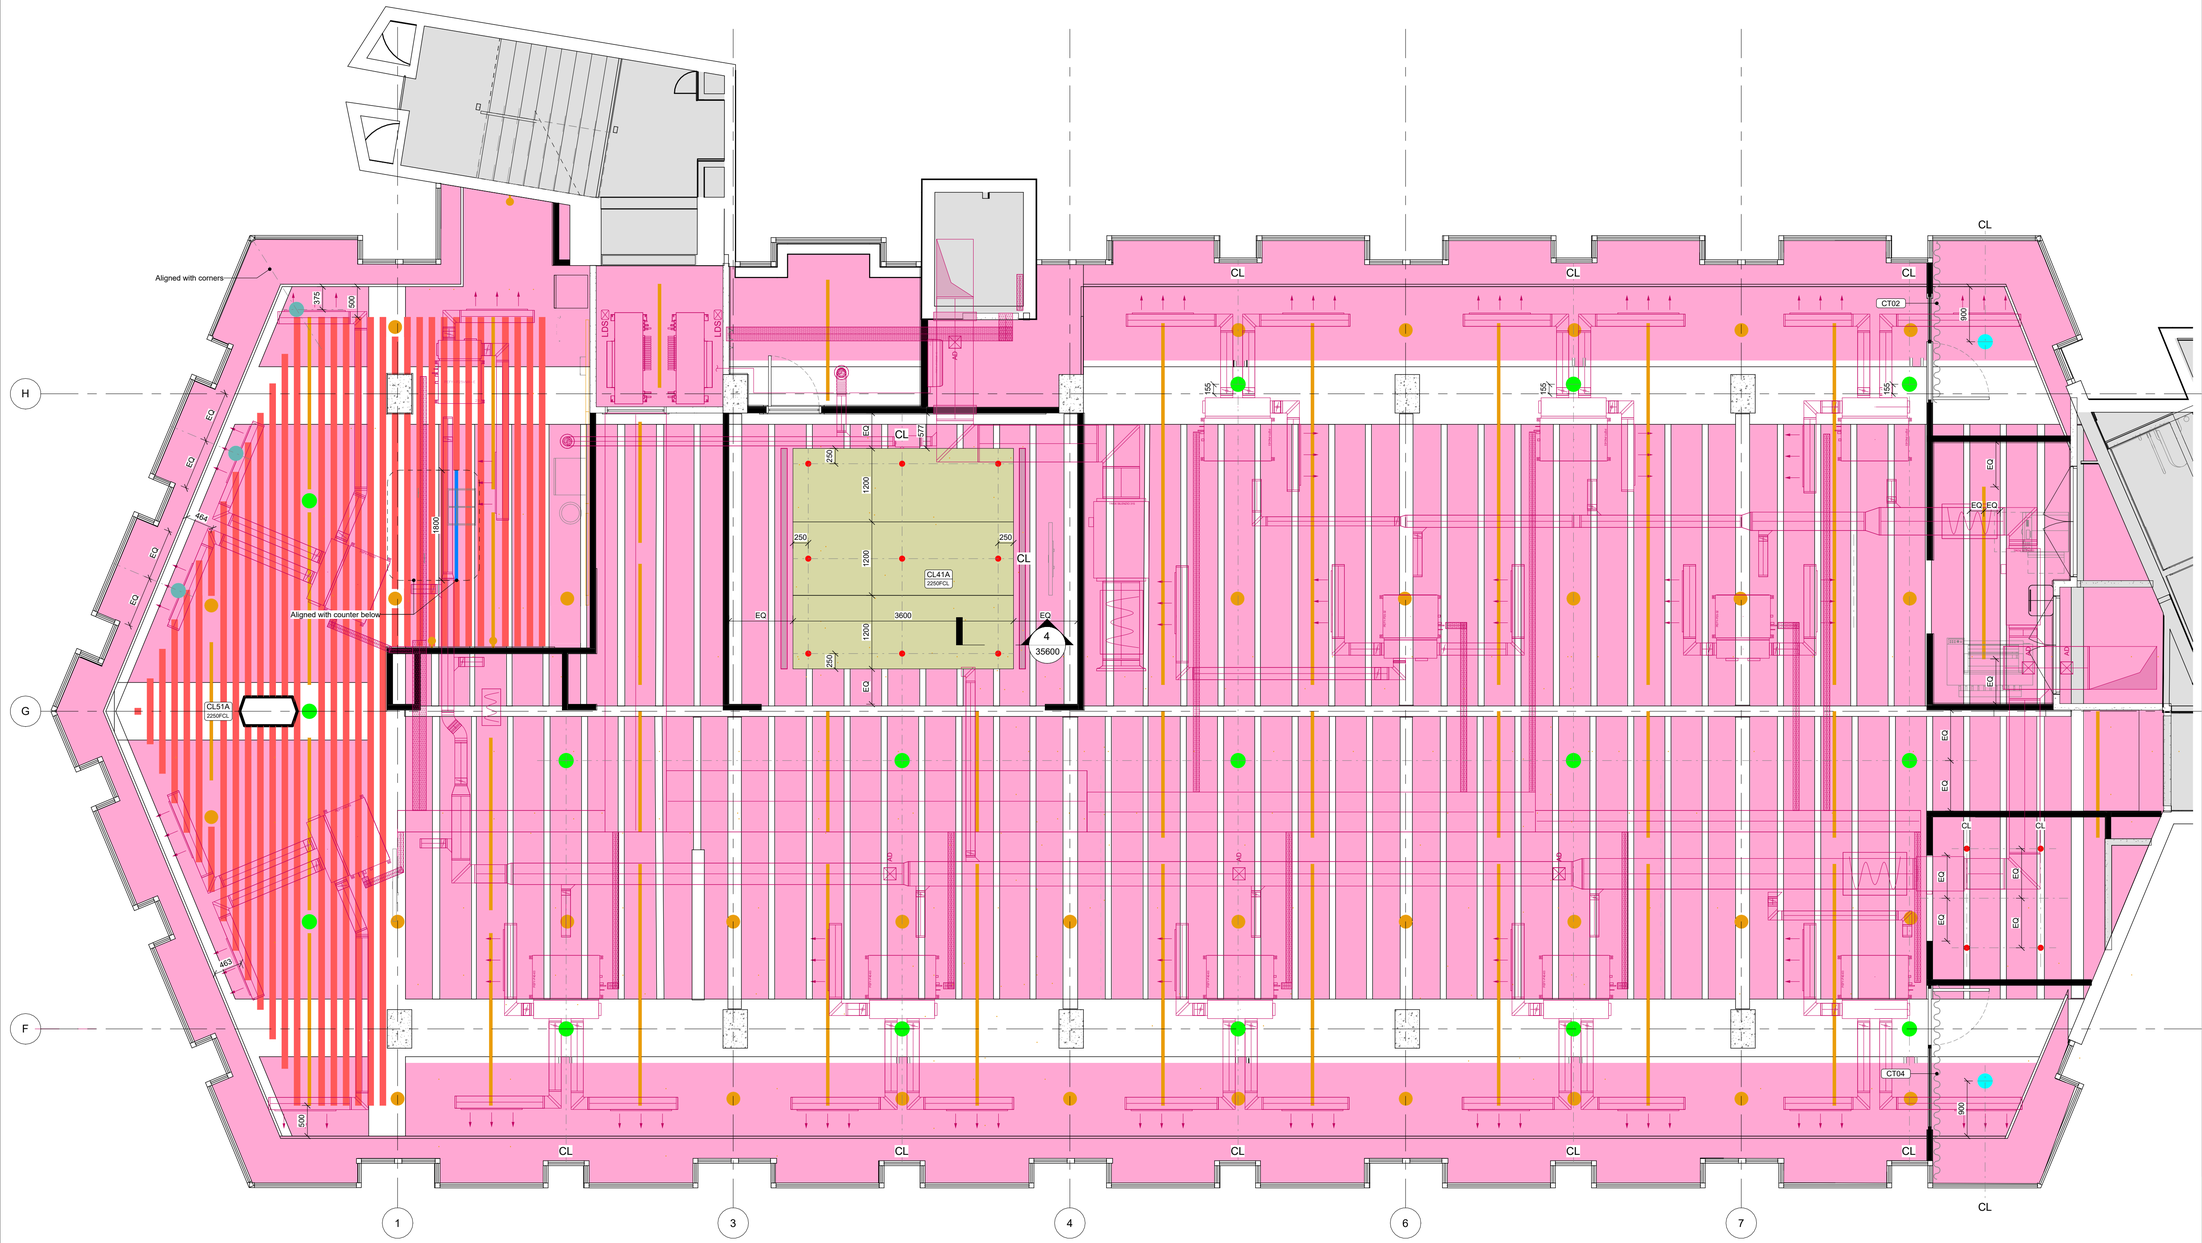

1 / 35209 **Level 09 Reflected Ceiling Plan**
1 : 50

Acoustic system(s)

- **CL41A** Wood Wool Acoustic Raft
- **CL43A** Acoustic Grid Raft
- **CL51A** Linear Slats

Other

- **CL71** Exposed Slab(s)/Structure/Services. Allow for all new services to be treated/painted to match existing.
- Existing MEP
- **CT01** Curtain
- **CT02** Curtain
- **Pink noise sound masking device** Setting out TBC by manufacturer

Lighting

- **Existing**
- **L01** Proposed ceiling can light
- **L06** Proposed linear lighting
- **L07** Proposed pendant type 1
- **L08** Proposed pendant type 2
- **L09** Proposed pendant type 3

A1

© COPYRIGHT
The copyright in this drawing is vested in ID:SR and no license or assignment of any kind has been, or is, granted to any third party whether by provision of copies or originals or otherwise unless agreed in writing.

DO NOT SCALE FROM THIS DRAWING
The contractor shall check and verify all dimensions on site and report any discrepancies in writing to ID:SR before proceeding work

FOR ELECTRONIC DATA ISSUE
Electronic Data / drawings are issued as "read only" and should not be interrogated for measurement. All dimensions and levels should read, only from those values stated in text on the drawing.

NOTES

AREAS NOT IN SCOPE

All ceiling finishes & scope to be reviewed by acoustic consultant to ensure suitability.

Services design is indicative and to be adjusted to suit proposed partitions and ceiling layout.

NOTES:

- Refer to 222XX series for Internal Wall Scoping
- Refer to 359XX series for Schedules
- Refer to 422XX series for Internal Wall Finishes Scoping

- Ceiling heights subject to further co-ordination with services engineer
- Allow for pattressting above curtains & blinds where required

To be read in conjunction with:

- Fire consultant's report
- Acoustic consultants report
- MEP consultants information
- IT/AV consultants information
- Lighting consultants information
- All dimensions to be checked on site and any discrepancies to be highlighted prior to construction

CEILING CODES:

- CL01-20 Plasterboard
- CL21-30 Suspended/Tile
- CL41-50 Acoustic
- CL51-60 Joinery/Specialist
- CL61-70 Other
- CL71-80 Not Ceilings
- CL81-90 Basebuild/Existing

TYPE CODE EXPLANATION:

Type
CLXXA
Package Identifier: Ceilings
Secondary Letter Variations in colour/stain

REVISIONS

REV.	DATE	AMENDMENT
P01	30/03/2026	Stage 4 Issue
P02	17/04/2026	Updated and issued as part of Listed Building Consent

KEYPLAN

CLIENT
Sheppard Robson LLP

ID:SR

77 Parkway Camden Town London NW1 7PU
T: +44 (0)20 7504 1700 E: enquiries@sheppardrobson.com

PROJECT
Manchester Office Relocation - Pall Mall

SCALE@A1	DATE	ORIGINATOR	CHECKED	AUTHORISED
As indicated	17/04/2026	AB	ML	TB

DESCRIPTION
Level 09 Reflected Ceiling Plan

STAGE
Stage 4

STATUS	PURPOSE FOR ISSUE	SR NO.
S2	Planning	10157

DRAWING NO.	REV.
10157-IDSR-XX-09-DR-I-35209	P02