

The copyright of this drawing is vested with Corstorphine + Wright Ltd and must not be copied or reproduced without the consent of the company.

Figured dimensions only to be taken from this drawing. DO NOT SCALE.
All contractors must visit the site and be responsible for checking all setting out dimensions and notifying the architect of any discrepancies prior to any manufacture or construction work.

NOTES:

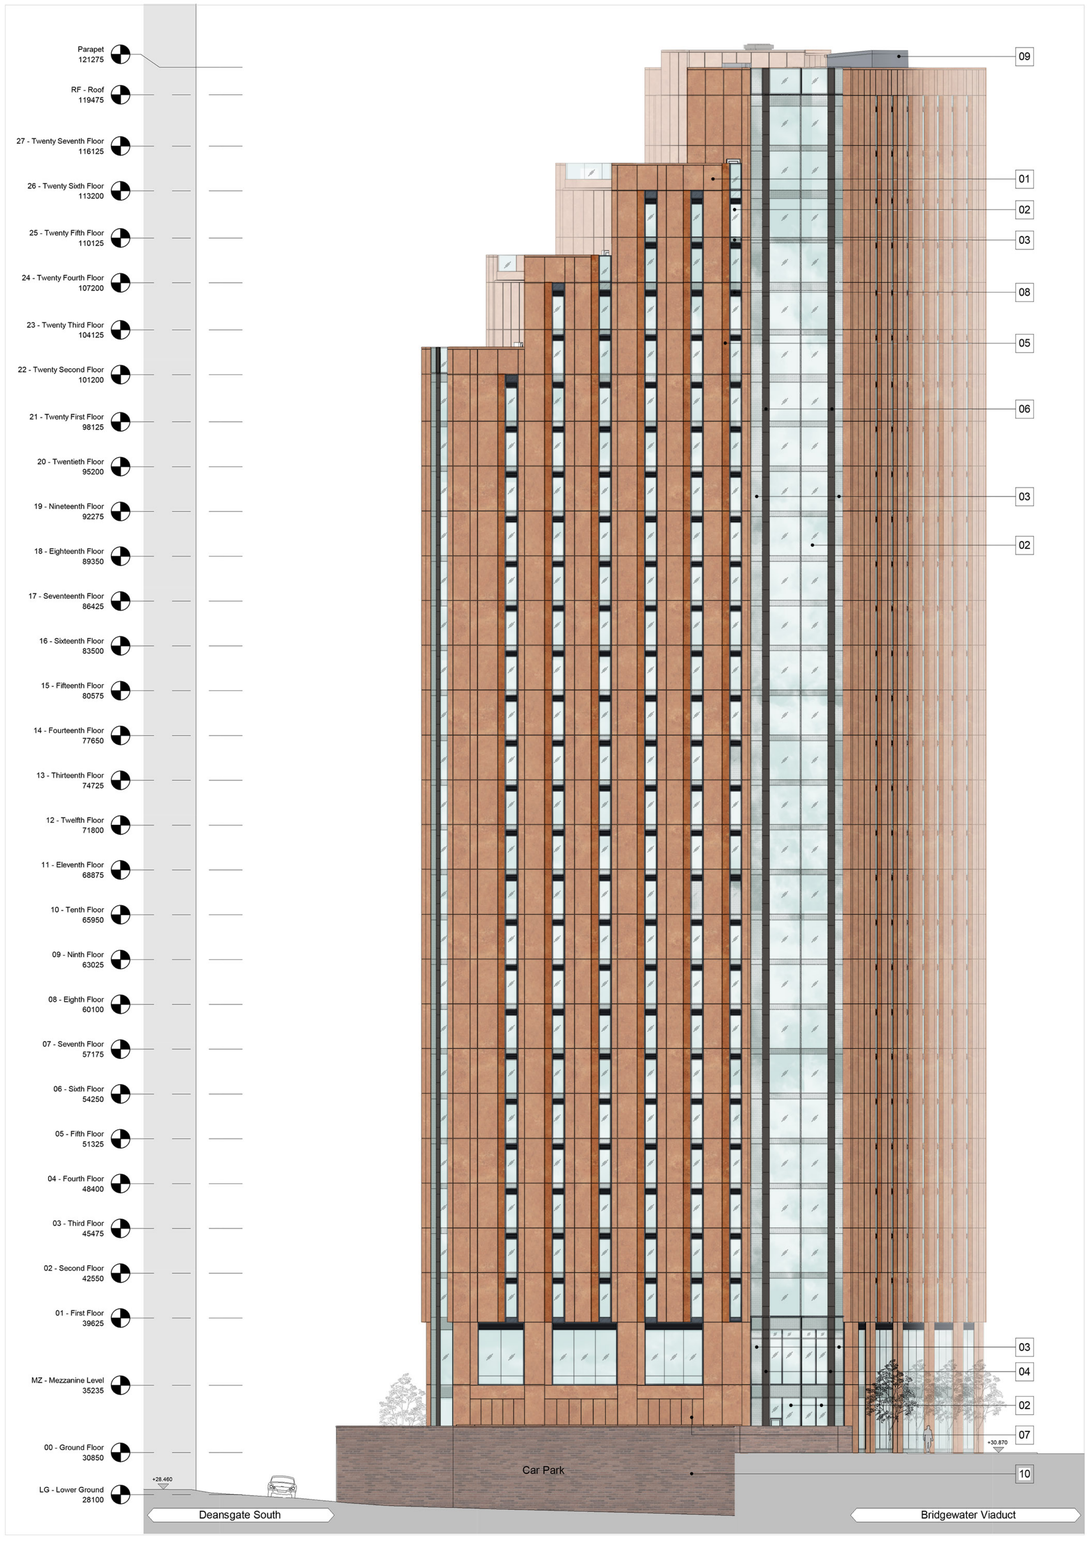

01 East Elevation
1 : 200

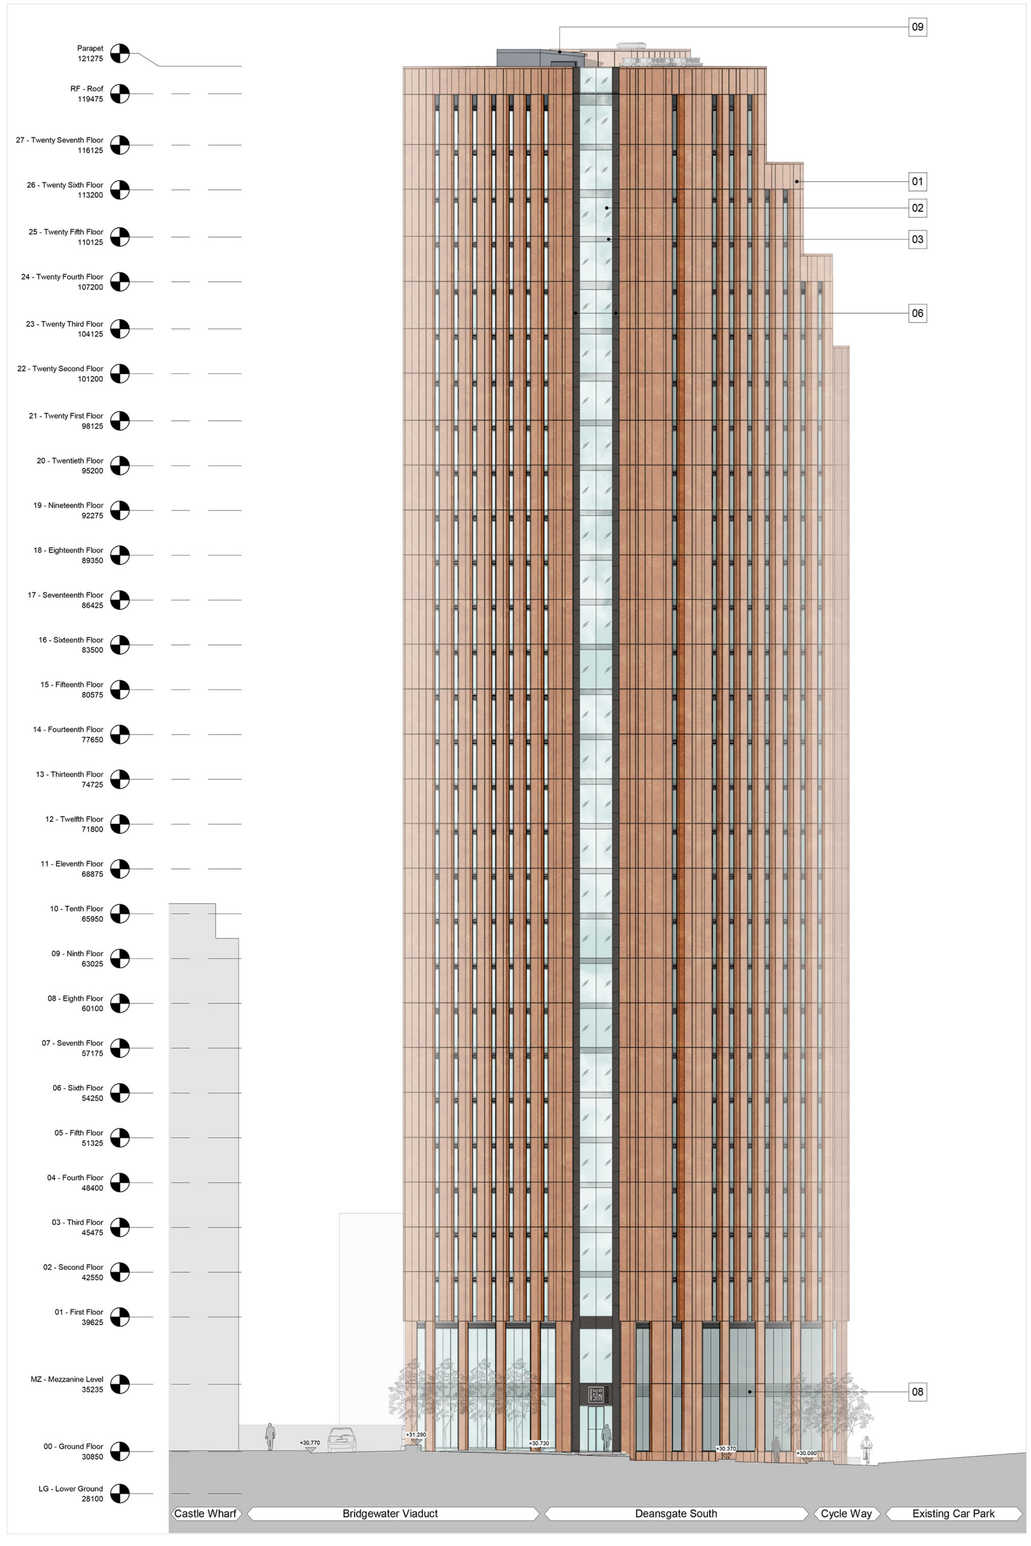

02 West Elevation
1 : 200

Scale 1:200
10m 0m 10m



Key Plan
1 : 2000

KEY

01 Cor-ten Steel Cladding Panels

02 PPC Aluminium Curtain Walling with clear glazed panels
Mullion Colour: Dark Grey

03 PPC Aluminium Curtain Walling with ceramic backed glass-look spandrel panel.
Mullion Colour: Dark Grey

04 Perforated PPC Aluminium Panel with clear glazed panel behind
Colour: Dark Grey

05 Perforated Cor-ten Steel Cladding Panels with inward opening window behind

06 Perforated anodised aluminium panel with inward opening window behind
Colour: Black

07 Perforated Cor-ten Steel Cladding Panels with Louvered Panel behind

08 Perforated PPC Aluminium Panel with louvered vent behind
Colour: Dark Grey

09 Pre-coated aluminium cladding to plantroom
Colour: Dark Grey

10 New Retaining Wall with Facing Brickwork to match existing.

Rev	Description	Date	Dr by	App by
P-04	Stair and lift overrun amended. Roof plant arrangement amended	09/04/25	ECS	CMc
P-03	Anodised panels to gable end glazing identified	27/01/25	ECS	CMc
P-02	Drawings updated to suit comments from the Design and Client Team following the introduction of the new stair	06/04/23	WT	CMc
P-01	Updated for Planning Issue.	17/12/2020	BH	CMc
P-00	Planning Issue.	04/12/2020	BH	CMc

Project Stage

PLANNING

Client:
Domis Construction

Project:
Deansgate South,
Manchester

Drawing Title:
Proposed - Elevation - East and West

Drawn	Checked	Paper Size	Scale	Date
BH	CMc	A1	As indicated @A1	03/12/20

Drawing No.: 20269-0351
Revision: P-04

Drawing BIM Name:
12345-CW-XX-ZZ-M3-A-XXXX-S1.RVT

CDE Area:	**Suitability Code:**	**BIM Revision:**
		P01.04

CORSTORPHINE + WRIGHT ARCHITECTS

Warwick
London
Birmingham
Manchester
Leeds
Canterbury
Glasgow
Dublin

Brook Hall • Brook Street • Warwick • CV34 4BL
Tel. 01926 658 444 www.corstorphine-wright.com