


EXISTING SITE PLAN

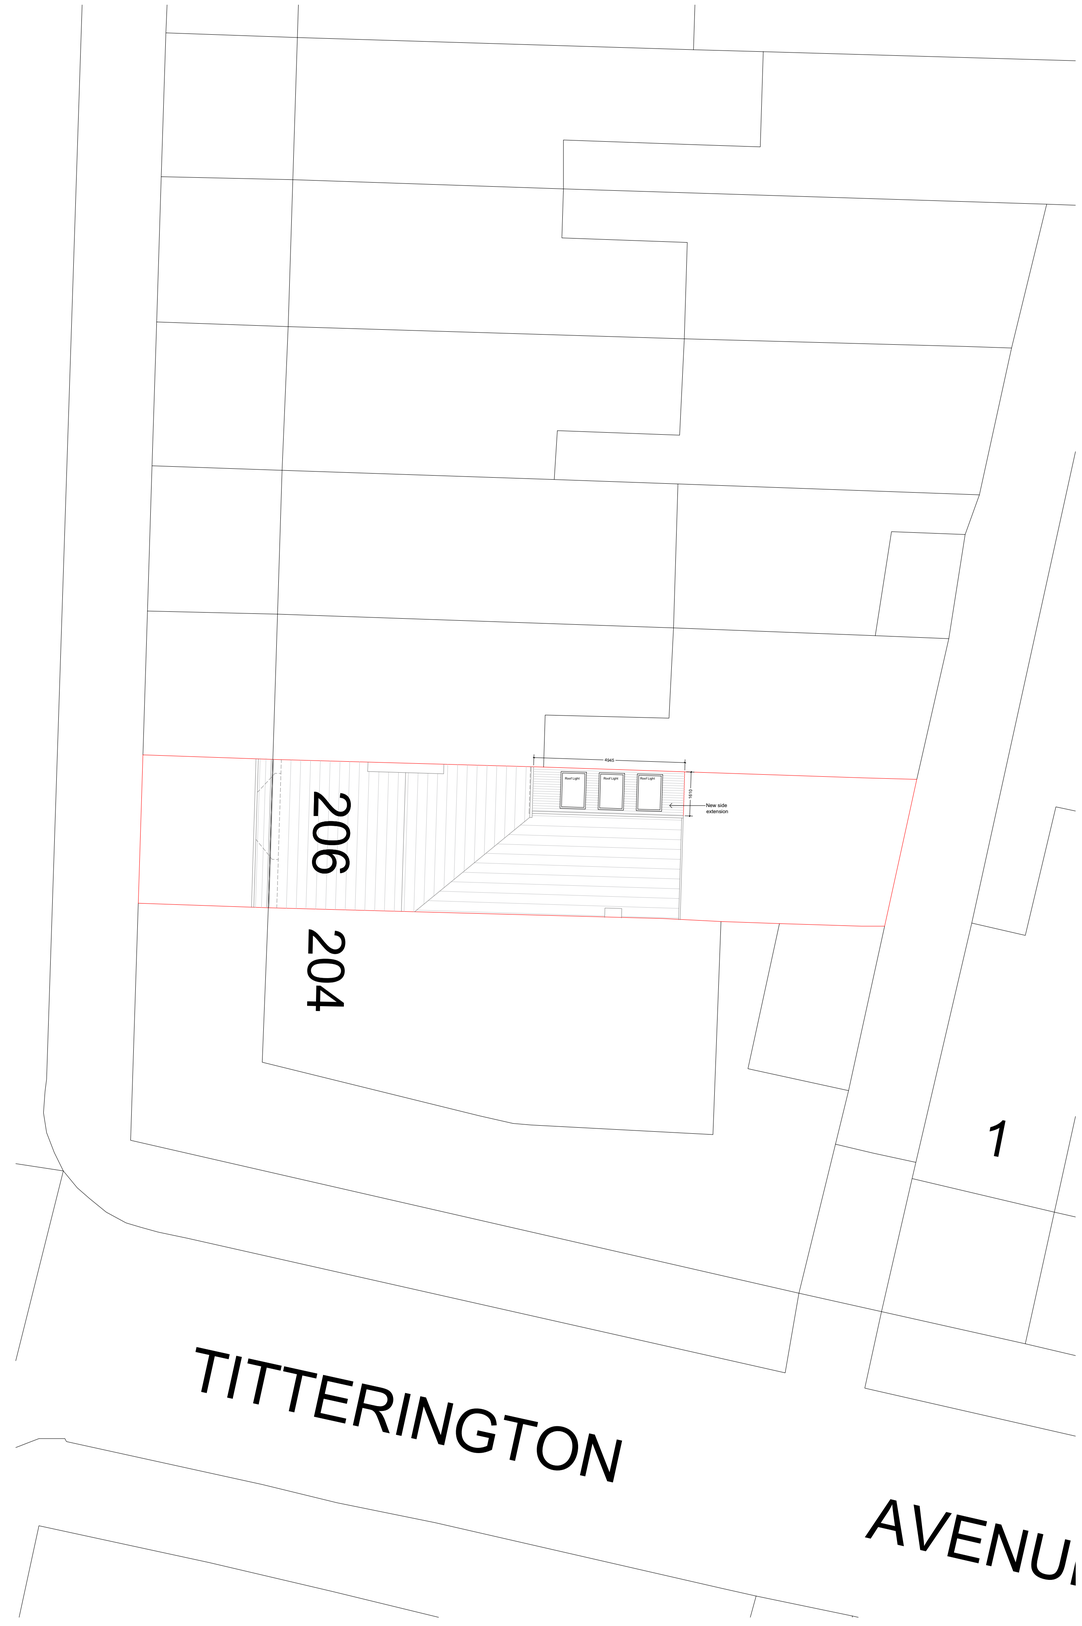

PROPOSED SITE PLAN

0 1 3 5 7 9 10m

1:100

site plan

This drawing is for illustration only and is not to be used for construction. Contractor to confirm all dimensions on site and satisfy themselves of all existing drainage, gas and electrical runs prior to commencing work on site.

All works are to be agreed with client prior to construction and clear costs are to be made available to client for the works.

The Copyright of this drawing belongs to EOHMA Ltd. and shall not be used or reproduced in any form without its express permission. The Moral right of the author is hereby asserted - Copyright © 2019.

Work to figured dimensions only. All dimensions to be checked on site prior to the execution of any work.

For the avoidance of doubt all dimensions are measured to wall structure and not the finishes unless otherwise stated.

Where any discrepancy is found to exist within or between drawings and/or documents it should be reported to the architect immediately.

EOHMA Ltd. shall not be liable for any use of drawings and documents for any purpose other than for which the same were prepared by or on behalf of EOHMA Ltd.

PLANNING

Rev	Date	Revision Note	By	Check

EOHMA
A R C H I T E C T S
www.eohma.com

EOHMA ltd
Piccadilly Business
Centre, Blackett St,
Manchester, England,
M12 6AE
tel: +44(0) 7791039807
email: info@eohma.com

Copyright: All rights reserved.
This drawing must not be reproduced without permission from EOHMA Ltd.
All dimensions in millimetres unless specified.

Status	File Name
-	-

Drawn by	date	checked by	X-Ref File
-		-	-

Job title	date	Scale at A1	Scale at A3
206_OSWALD_ROAD		1:100	-

Drawing title
1984_(20)SITE_PLAN

Job No.	CPI cat.	Dwg No.	Revision
1984	-	20_001	-