Scale 1:500
10m 0m 10m 20m 30m 40m


The copyright of this drawing is vested with Corstorphine + Wright Ltd and must not be copied or reproduced without the consent of the company.

Figured dimensions only to be taken from this drawing. DO NOT SCALE.
All contractors must visit the site and be responsible for checking all setting out dimensions and notifying the architect of any discrepancies prior to any manufacture or construction work.

NOTES:



Key Plan
1 : 2000

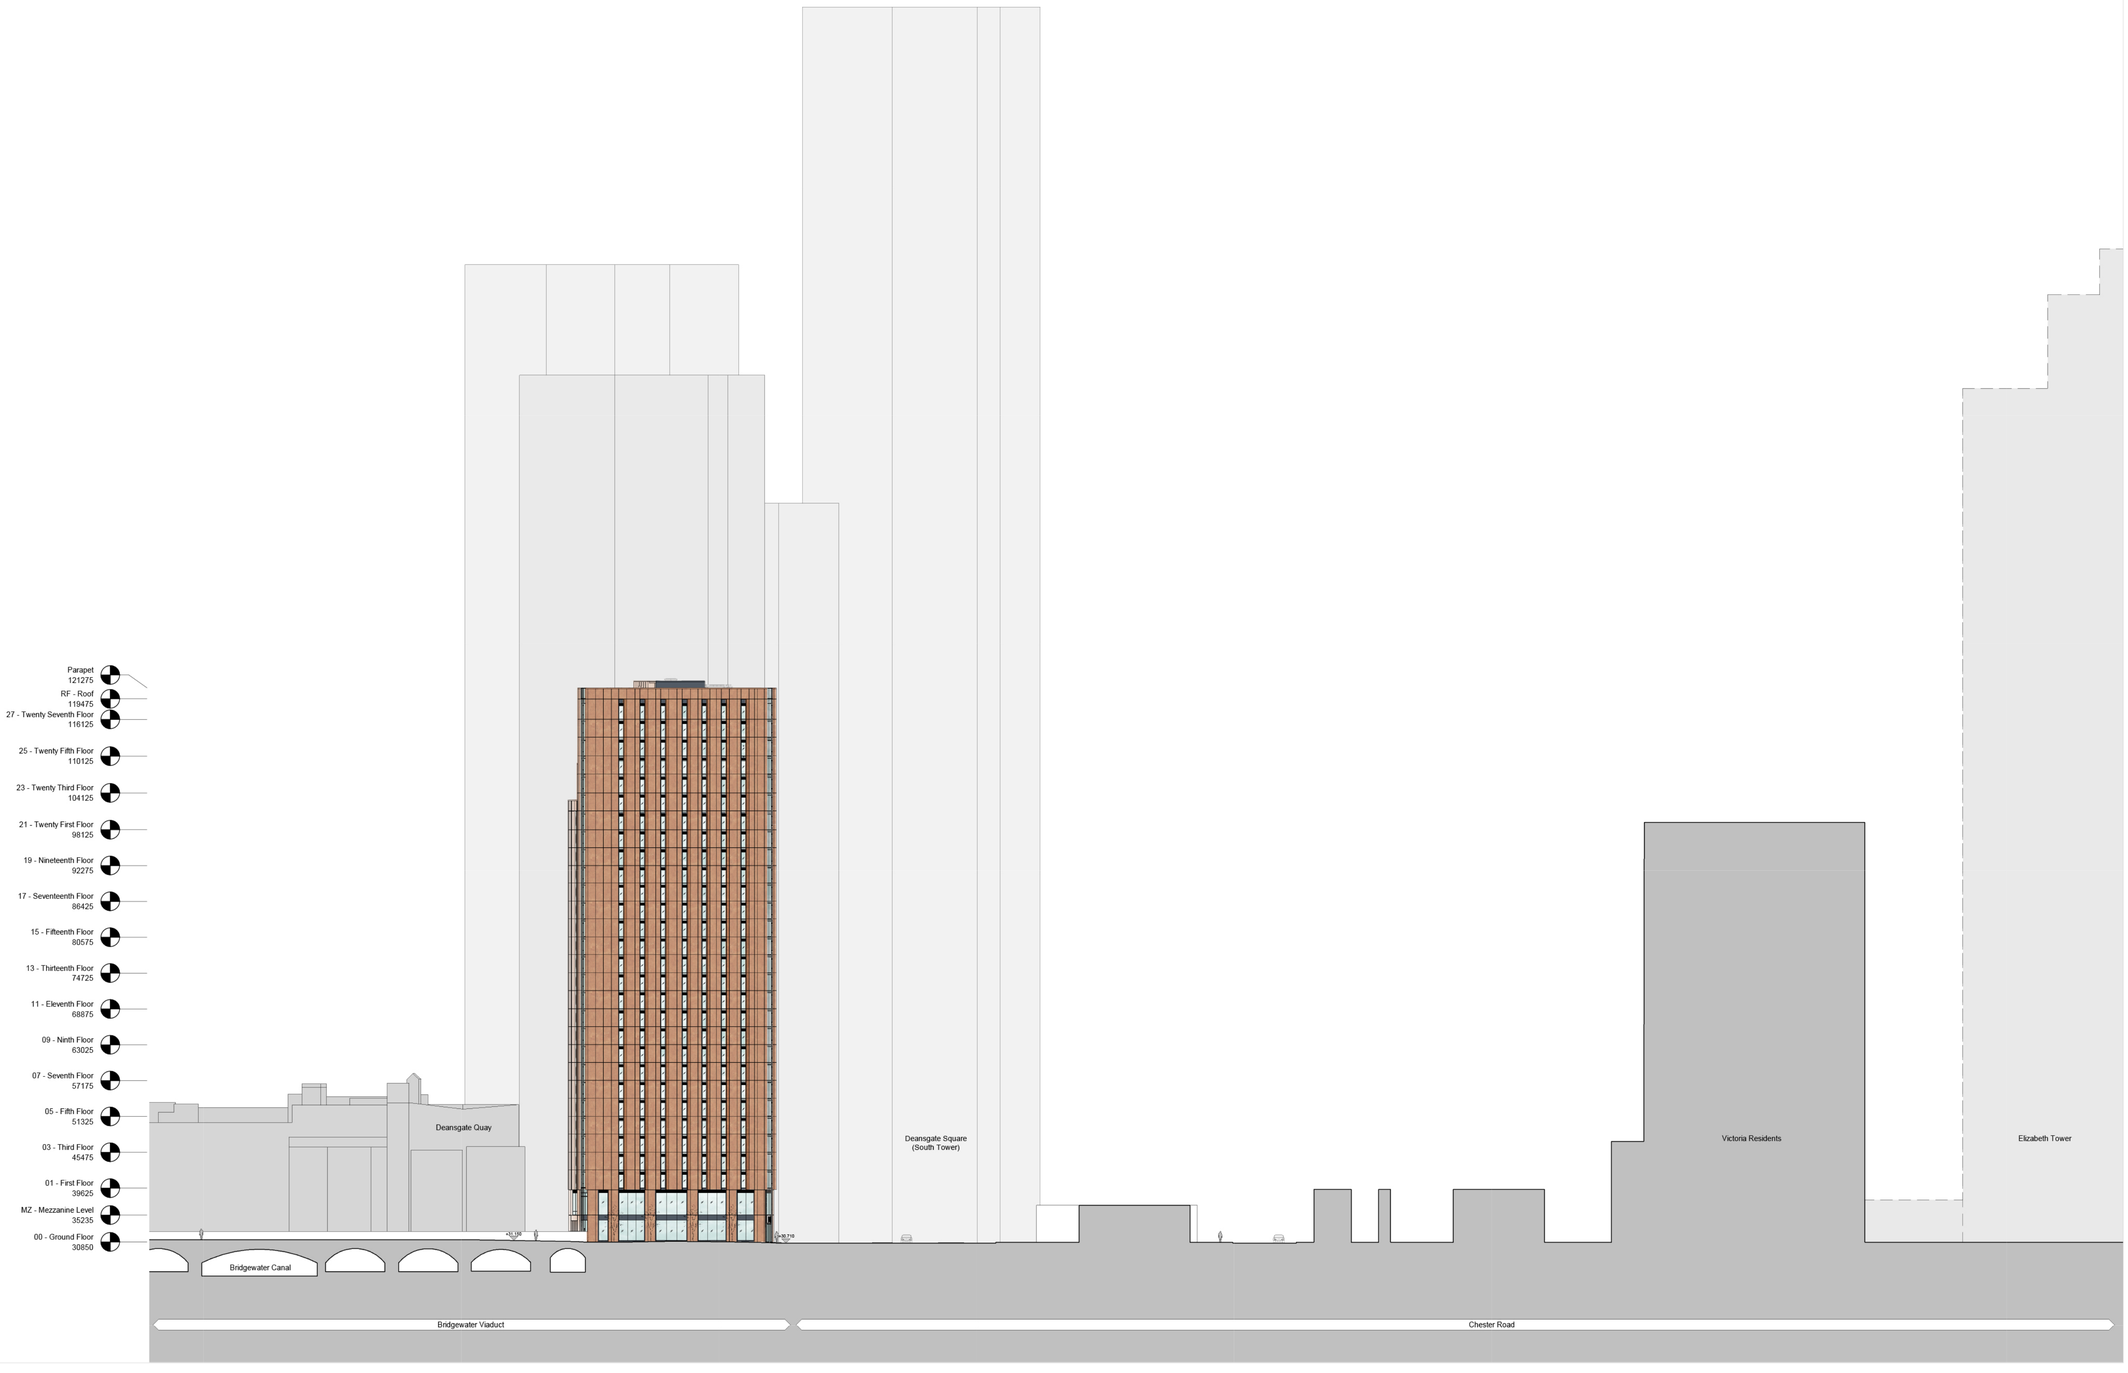

01 North Street Scene Elevation
1 : 500

Rev	Description	Date	Dr by	App by
P-02	Stair and lift overrun amended. Roof plant arrangement amended	09/04/25	ECS	CMc
P-01	Updated for Planning Issue.	17/12/2020	BH	CMc
P-00	Planning Issue.	09/12/2020	BH	CMc

Project Stage

PLANNING

Client:
Domis Construction

Project:
Deansgate South,
Manchester

Drawing Title:
Proposed - Elevation - North Street Scene

Drawn	Checked	Paper Size	Scale	Date
BH	CMc	A1	As indicated @A1	07/12/20

Drawing No.: 20269-0355
Revision: P-02

Drawing BIM Name:
12345-CW-XX-ZZ-M3-A-XXXX-S1.RVT

CDE Area:	Suitability Code:	BIM Revision:
		P01.04

CORSTORPHINE +WRIGHT ARCHITECTS

Warwick
London
Birmingham
Manchester
Leeds
Canterbury
Glasgow
Dublin

Brook Hall • Brook Street • Warwick • CV34 4BL
Tel. 01926 658 444 www.corstorphine-wright.com