
CREATIVE ARCHITECTURE LIMITED

THIS DRAWING IS THE SUBJECT OF COPYRIGHT WHICH VESTS IN CREATIVE ARCHITECTURE LIMITED. IT IS AN INFRINGEMENT OF COPYRIGHT TO REPRODUCE THIS DRAWING, BY WHATEVER MEANS, INCLUDING ELECTRONIC, WITHOUT THE EXPRESS WRITTEN CONSENT OF CREATIVE ARCHITECTURE LIMITED WHICH RESERVES ALL ITS RIGHTS

CREATIVE ARCHITECTURE LIMITED ASSERTS ITS RIGHTS TO BE IDENTIFIED AS THE AUTHOR OF THIS DESIGN

- DRAWING NOT TO BE SCALED.
- REPORT ERRORS & OMISSIONS TO ARCHITECT.
- CHECK ALL DIMENSIONS ON SITE
- DRAWING TO BE READ IN CONJUNCTION WITH THE HEALTH AND SAFETY PLAN AND ALL RELEVANT RISK ASSESSMENTS

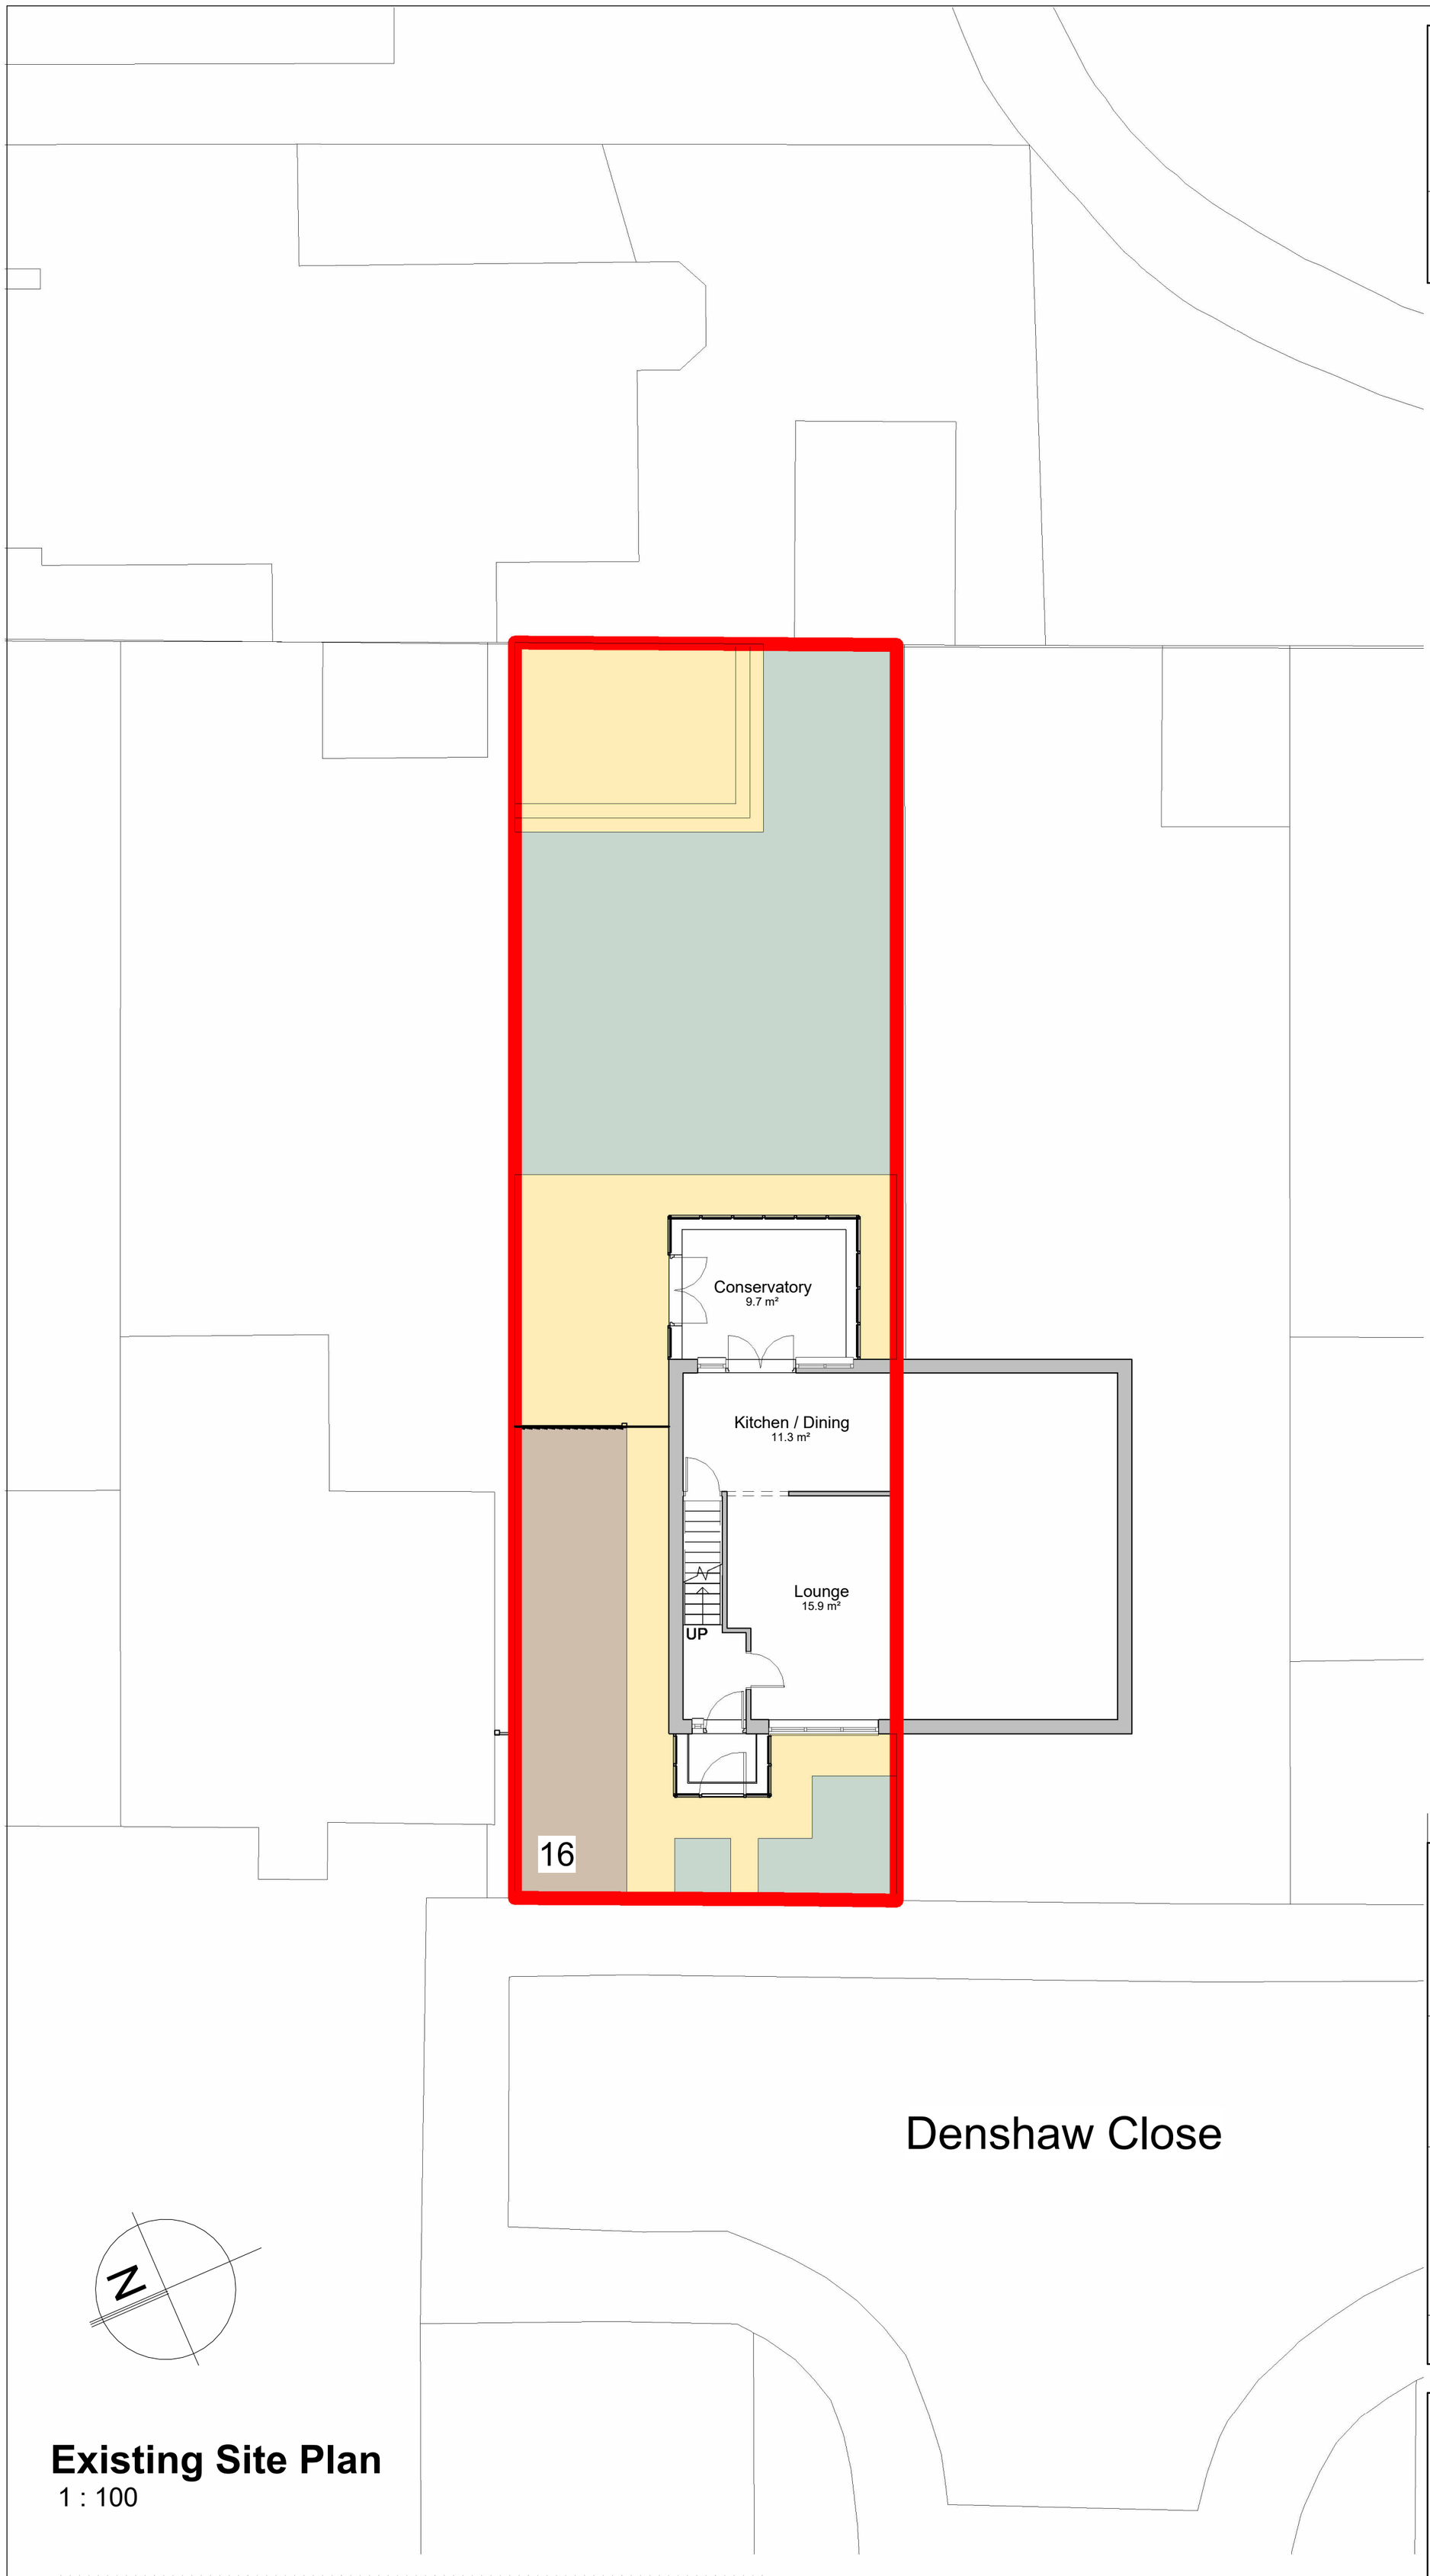

Existing Site Plan
1 : 100

1:5
1:50 1m 2 3 4 5 6 7m

1:1
1:100 1m 2 3 4 5 6 7 8 9 10 11 12 13 14 15

REV.	DATE	DRN.		CHKD.

PROJECT
16 Denshaw Close, Didsbury

CLIENT
Richard & Qwen

DRAWING
Existing Site Plan

SCALE	SHEET SIZE	DRAWN	CHECKED	DATE
1 : 100	@ A2	AH	CA	17.03.26

CREATIVE **ARCHITECTURE**
A: 1 The Long Stables, Rochdale Rd, Denshaw, OL3 5UE
T: 07788 200 255
E: adam@creativearchitectureltd.co.uk
W: www.creativearchitectureltd.co.uk

JOB No	DRAWING No	REVISION
26-010	1001	

STATUS
Planning

C:\Users\44778\CreativeArchitecture Dropbox\CreativeArchitecture Team Folder\Creative Architecture Ltd\2026\26-010 16 Denshaw Close, Didsbury\Drawings\planning\xrefs\x-existing.rvt