


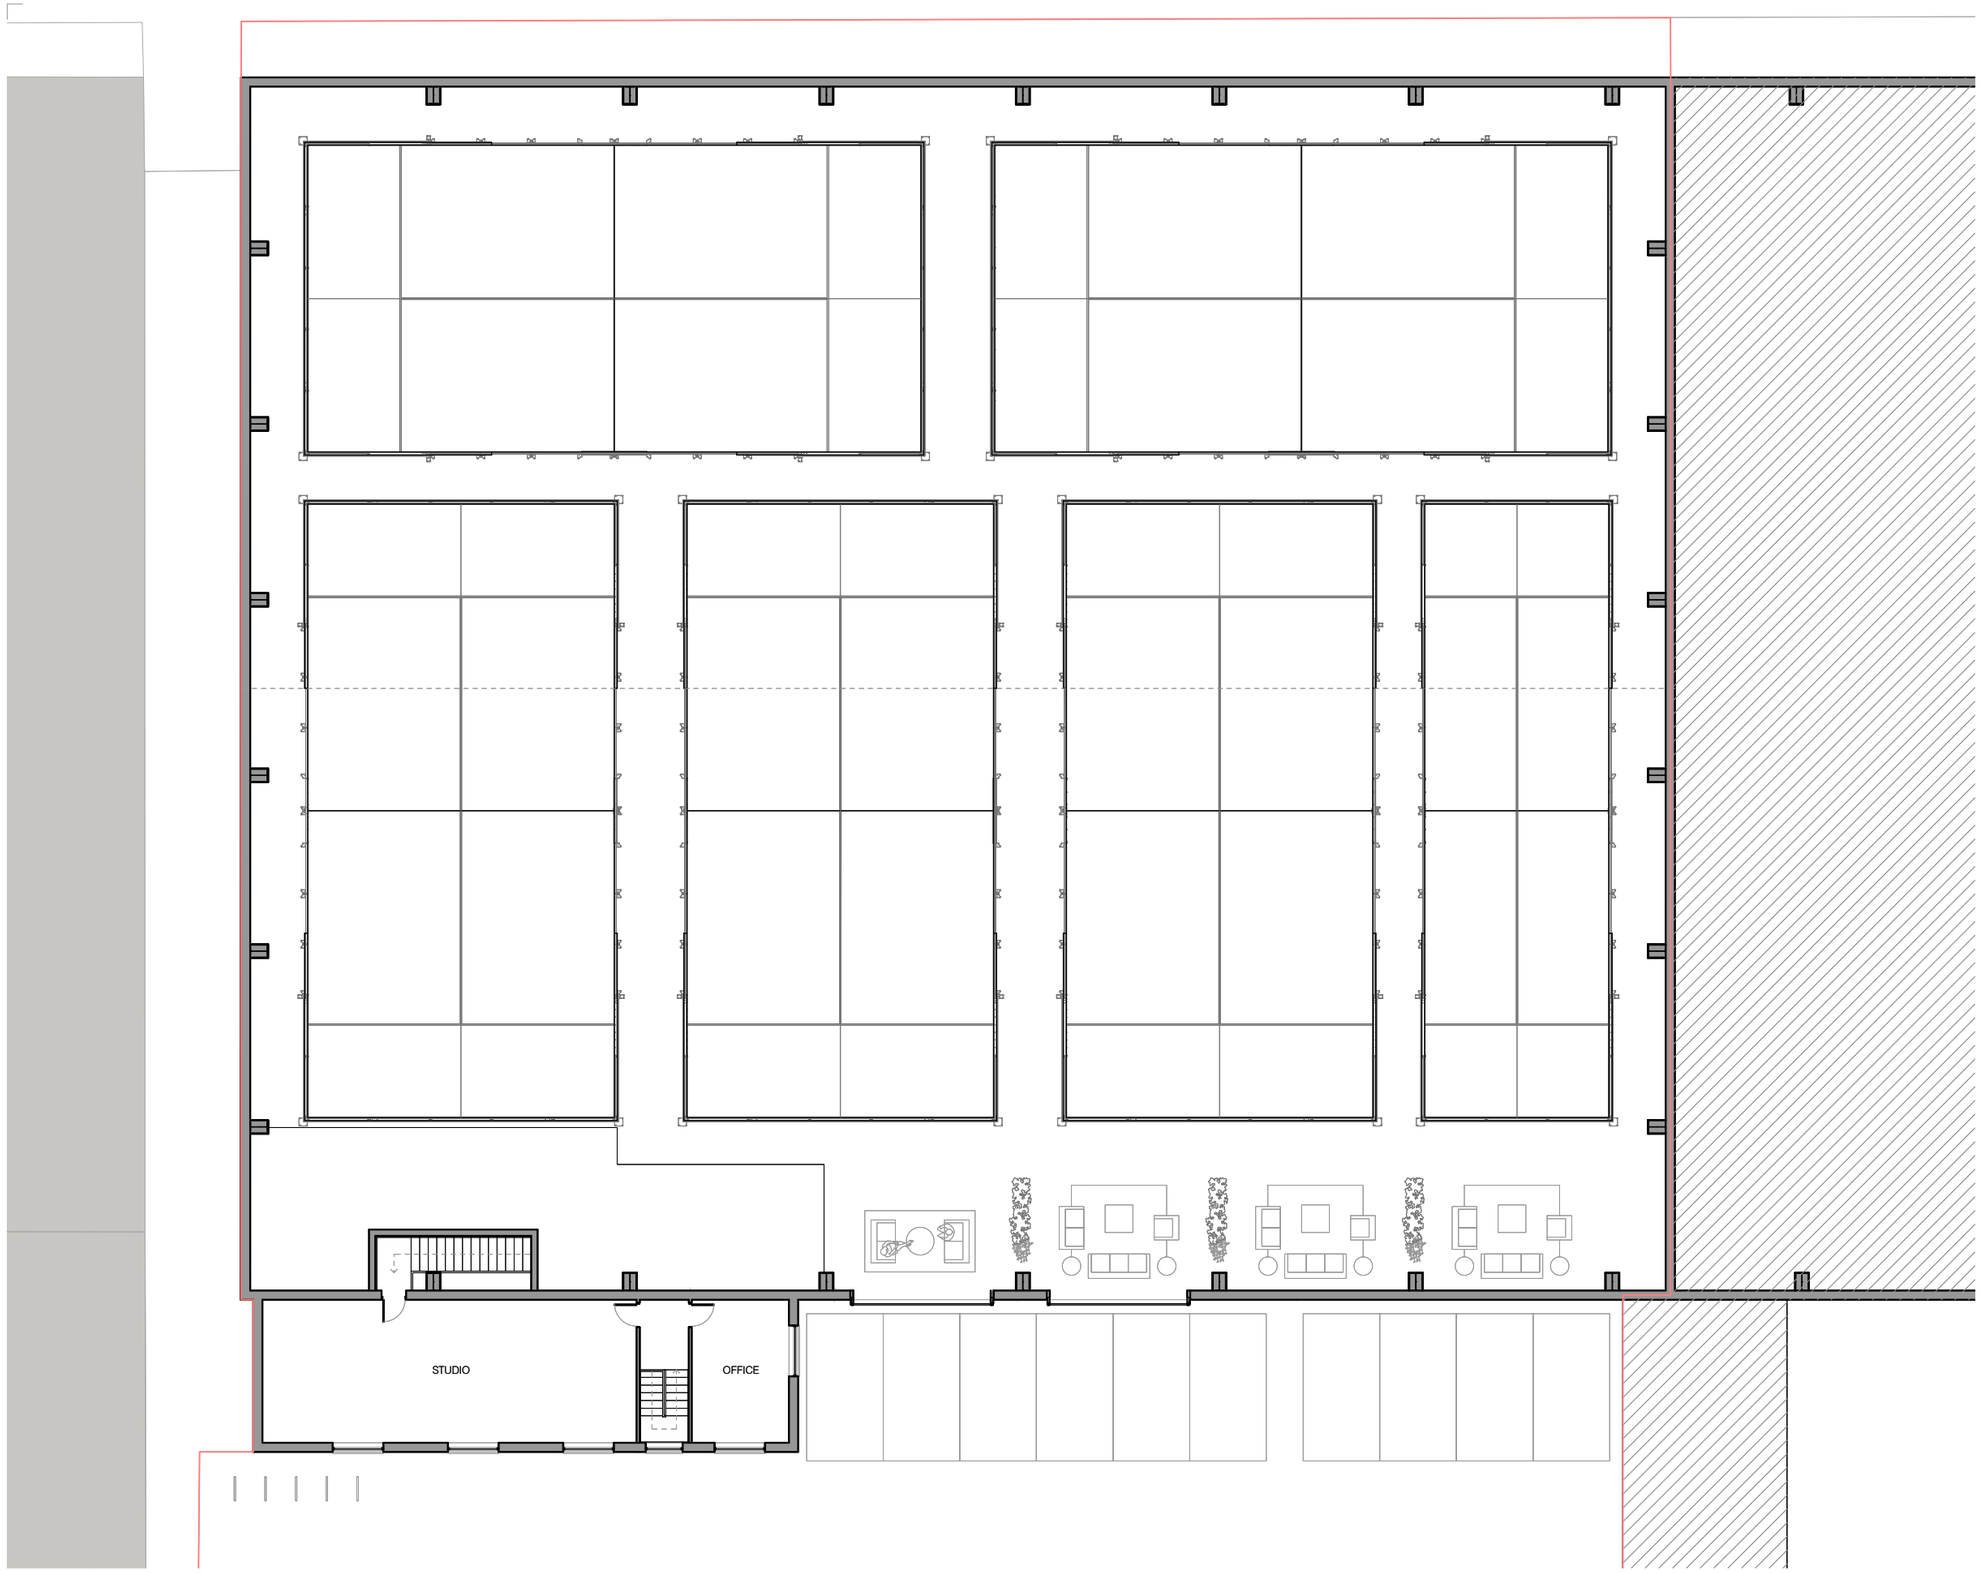

ISSUED FOR PLANNING

ALL DRAWINGS & PROPOSALS TO BE READ IN CONJUNCTION WITH MEP, STRUCTURAL, ARCHITECTURAL, & OTHER CONSULTANT DRAWINGS, SCHEDULES & SPECIFICATIONS

GENERAL NOTES:

A. For planning purposes only. All dimensions and conditions to be checked on site. Any discrepancies to be raised immediately.

B. All works to be carried out in accordance with current health and safety regulations. All works to comply with current British and European standards and regulations, approved codes of practice and building regulations.

C. All structural work is to be carried out in accordance with the structural eng.'s details and spec.

D. Precise positions of all fixtures and fittings are subject to confirmation on site.

E. Allow for the protection of all finishes and fittings that are to be retained.

N

0 2 4 6 8 10

rev date description drawn checked

dwg no. 014-P-FF

job no. 141

Unit B1, Roundthorn I.E, M23 9LE

Proposed First Floor Plan

1:200 @ A3

PPC.
Bartle House. M23WQ t 01244 794315
www.p-c-c.co.uk

©2026 do not scale from drawing report discrepancies immediately

PCC