



NORTH ELEVATION

Proposed new Horizontal 4-fan remote gas cooler and cage with removable access gate to be installed

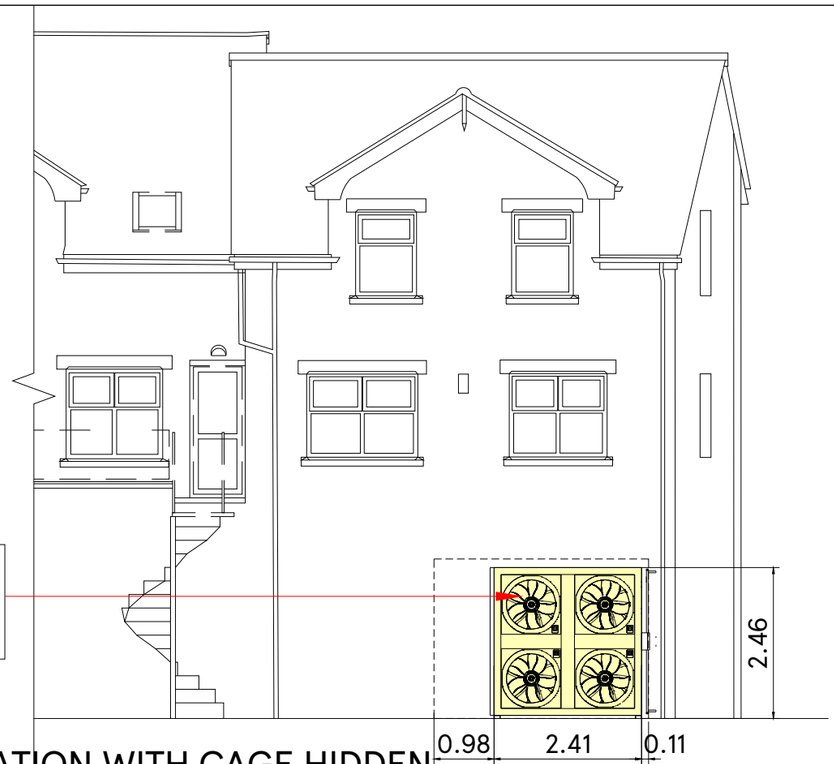


NORTH ELEVATION WITH CAGE HIDDEN

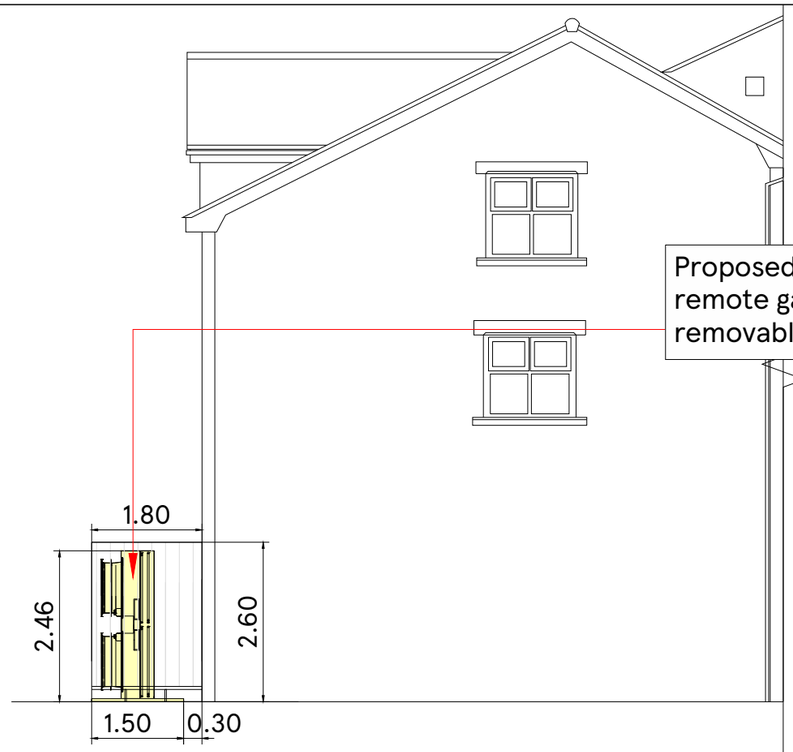

WEST ELEVATION

Proposed new Horizontal 4-fan remote gas cooler and cage with removable access gate to be installed

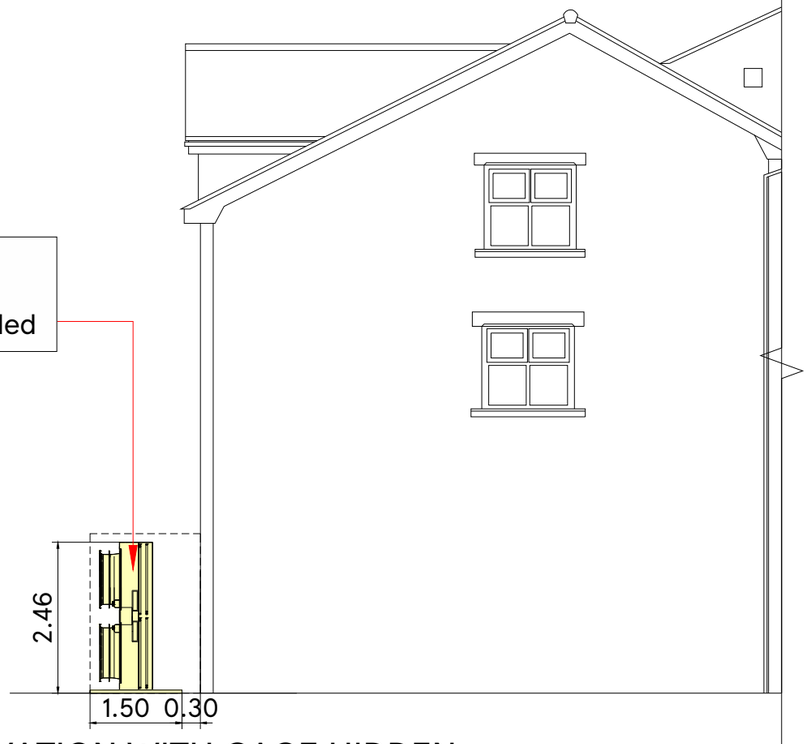

WEST ELEVATION WITH CAGE HIDDEN

SCALE BAR

1:100

2m 0 2m 4m 6m 8m 10m

DRAWING NO: 03_2376_03B	STORE TYPE: EXPRESS
SCALE: 1:100@A3 DATE: 22.04.2026	STORE NAME: DIDSBURY
CHECKED BY: ANUSHA	CONTENT: PROPOSED ELEVATION_PLANT
DRAWN BY: PRIYANKA	

TESCO
FEASIBILITY PLANNING
STORE PLANNING DEPARTMENT
PROPERTY SERVICES
HIGHWOODS BUILDING, KESTREAL WAY
WELWYN GARDEN CITY, HERTFORDSHIRE, AL7 1GB UK
TELEPHONE : 01707 395150

THE COPYRIGHT AND ALL OTHER RIGHTS IN AND RELATING TO THIS PUBLICATION BELONG TO AND ARE THE SOLE PROPERTY OF TESCO STORES LIMITED
ALL RIGHTS ARE RESERVED. NEITHER THE WHOLE NOR ANY PART OF THIS PUBLICATION MAY BE REPRODUCED OR TRANSMITTED IN ANY FORM OR BY ANY ELECTRONIC OR MECHANICAL MEANS INCLUDING PHOTOCOPYING AND RECORDING OR FROM ANY RETRIEVAL DISTEM WITHOUT THE PRIOR WRITTEN LICENCE FROM THE OWNER © 1997 TESCO STORES LIMITED