B02C-WB-000
B02C-GF-000


Block 02C
B02C
Ground Floor

B02B-WB-000
B02B-GF-000

Block 02B
B02B
Ground Floor


Kitchen/Servery Trunking Elevation View

Galvanised Steel Trunking with Socket Outlets below run as a 'Dado' in Kitchen & Servery

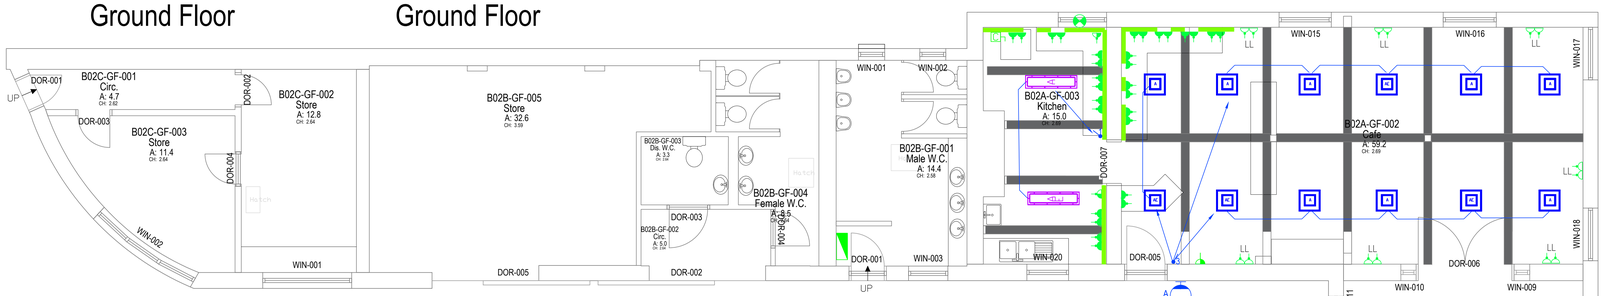
DOR-001
B02C-GF-001
Circ.
A: 4.7
DOR-002
B02C-GF-002
Store
A: 12.8
DOR-003
B02C-GF-003
Store
A: 11.4
DOR-004
WIN-002
WIN-001
B02B-GF-005
Store
A: 32.6
B02B-GF-003
Dis. W.C.
A: 3.3
B02B-GF-004
Female W.C.
A: 4.5
B02B-GF-002
Circ.
A: 5.0
DOR-005
DOR-002
WIN-003
B02B-GF-001
Male W.C.
A: 14.4
WIN-020
B02A-GF-003
Kitchen
A: 15.0
DOR-007
WIN-015
WIN-016
WIN-017
B02A-GF-002
Cafe
A: 59.2
WIN-018
DOR-006
WIN-010
WIN-009
Main Entrance


Cable to Sockets on Walls To Be Routed in Galvanised Conduits

Lighting cables Terminated in 'Klik' Style Ceiling Roses On Timber Beams

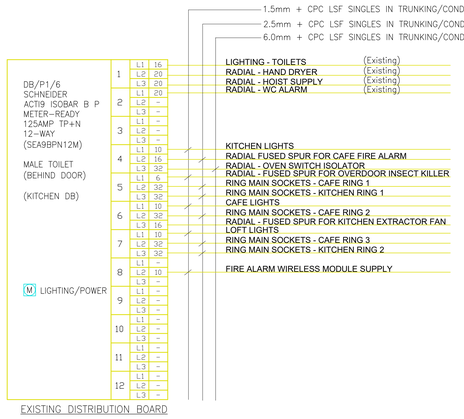

B02A-WB-000
B02A-GF-000

Block 02A
B02A
Ground Floor

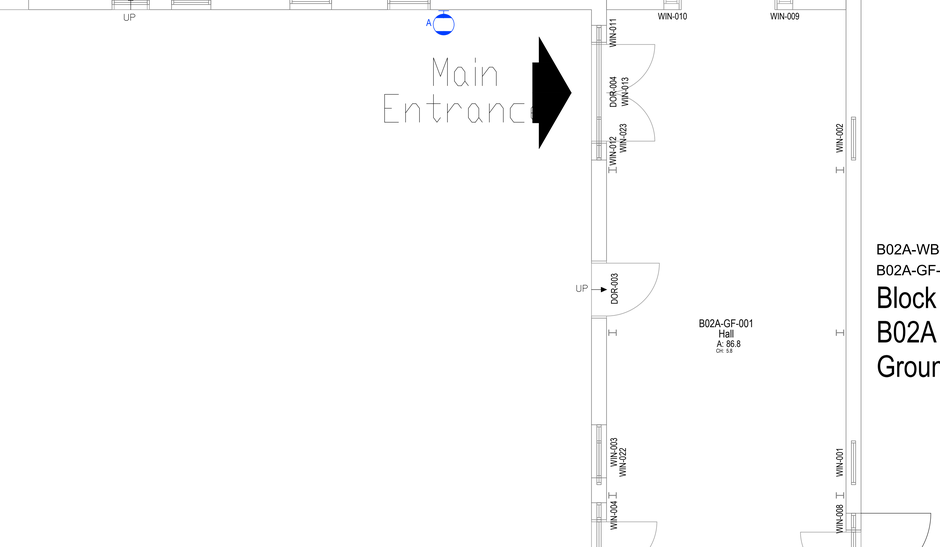


Cables to Pass Through Existing Letterbox Opening

Cable Guard Can be Extended If Required

Floor Mounted External Cable Guard

DISTRO

B02-WB-000
B02-GF-000

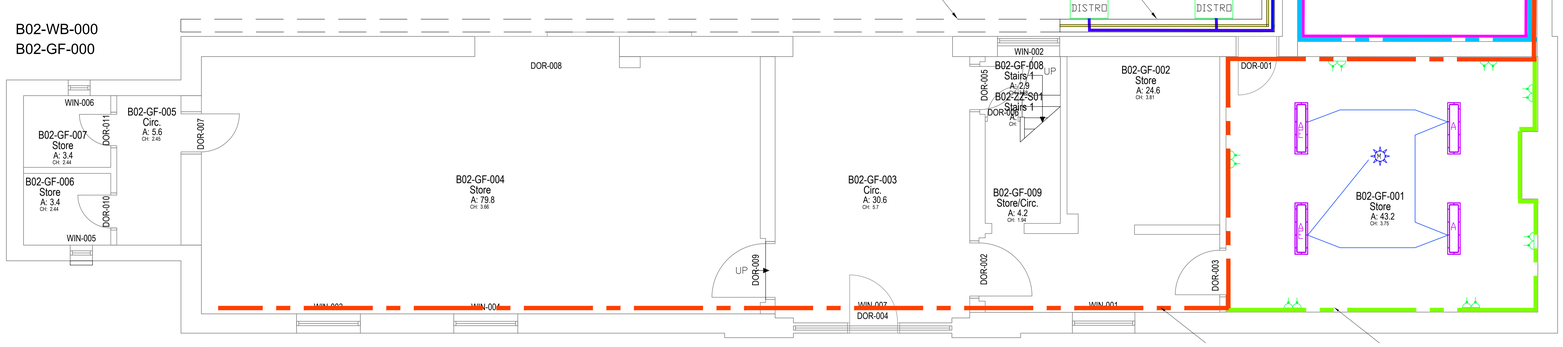

Cable to Sockets on Walls To Be Routed in Galvanised Conduits Utilising Existing Cable Runs & New Trunking/Conduit

Existing Trunking Run

New Trunking Run

Block 02
B02
Ground Floor

Wythenshawe Park Stables and Office

010090666531

Total site area:

Gross external area:	998.2
Gross internal area:	879.1
Total room area:	846.9
Net internal area:	636.0
Building footprint area:	622.9

NOTES
1. All dimensions are in millimetres unless otherwise stated
2. This drawing is to be read with all other relevant documentation
3. Do not scale from this drawing, all measurement data should be taken directly from the model

LEGEND

- DB
- TWIN SWITCHED DOUBLE SOCKET OUTLET MOUNTED 150MM ABOVE WORK TOP
- TWIN SWITCHED DOUBLE SOCKET OUTLET MOUNTED 450MM AFFL
- FUSED CONNECTION UNIT
- XPELAIR WX WINDOW FAN
- COOKER CONTROL UNIT
- FUSED CONNECTION UNIT
- DEXTRA RUNWAY SMALL SQUARE - 34.6W SUSPENDED. ('E' DENOTES EMERGENCY VERSION)
- DEXTRA TYPHON IP65 LINEAR - 21.6W ('E' DENOTES EMERGENCY VERSION)
- EXTERNAL WALL MOUNTED CIRCULAR LUMINAIRE WITH EMERGENCY FUNCTION *MATCH EXISTING LUMINAIRE TYPE*
- LIGHTING CONTROL COMBINED MOVEMENT SENSOR AND PHOTOCELL
- LIGHT SWITCH - NG Highlights number of gangs
- 16mm 5-CORE SWA/LSF CABLE
- 16mm 5-CORE SY CABLE
- CEENORM BS7909 DISTRO, 63A INCOMMER WITH 30mA RCBO PROTECTION. C/W 2 X 32A TPN, 2 X 32A 16A SPN OUTLETS
- 63A ROTARY ISOLATOR
- 63A TPN COMMANDO SOCKET
- EXTERNAL FLOOR MOUNTED CABLE GUARD
- EXISTING POWER TRUNKING - 50mm x 50mm GALVANISED TRUNKING
- NEW POWER TRUNKING - 50mm x 50mm GALVANISED TRUNKING
- CABLE BASKET - 300mm (PEMSA with Cable Partition)

Item	Proposed	Ref
MK Metal Clad Double Socket Outlet		K2546ALM
MK Metal Clad 13A DP Switch Fused Spur		K542ALM
MK Metal Clad 1 Gang Light Switch		K3491ALM
Klik Plug In Ceiling Rose		Hager/Klik
Unitrunk 50mm x 50mm Galvanised Trunking		LT22
Metsil Galvanised Steel Conduit		50C20-3
PEMSA Basket with cable partition		60211300 & R7020611
Xpelaire GX9 Window Fan		GX9
Rotary Isolator		M2634/M2324
Dextra Runway Small Square		34.6W
Dextra Typhon (Kitchen/Store & Loft)		21.6W

Item	Proposed	Ref
Outdoor Cable Protector		Heavy Duty 5 Channel
Wall Mounted Socket Outlet, Switched & Interlocked		BALS (3P+N+PE) 63A
Distro Unit		Cee Norm 63A with 2 x 32A TP&N Outlets
Advanced MXPro5 Fire Alarm Panel		1-4 Loop
Apollo Multi Detector		Apollo
Apollo Smoke Detector		Apollo
Apollo Heat Detector		Apollo
Apollo Sounder Beacon		Apollo
Apollo Manual Call Point		Apollo
Apollo/Reach Loop Interface Module		Apollo/Reach

No part of this drawing or data file may be reproduced without prior written permission of the Manchester City Council or approved representative.

1:50
0 1m 2m 3m 4m 5m

MANCHESTER CITY COUNCIL

Capital Programmes Division

Manchester City Council
PO Box 532, Town Hall
Manchester
M60 2LA

DRAWING STATUS: Information

PROPERTY TITLE
Wythenshawe Park Stables & Office
Wythenshawe Road
Manchester M23 0AB

UPRN: 010090666531
DFE NO.: 0000

PROJECT TITLE
Wythenshawe Park Cafe - Lighting & Power, Fire Alarm & Extenal Power Supply

DRAWING TITLE
Ground floor plan

JOB NO.: XX/00000
DATE: 11/02/2022
REV:

SCALE: 1:50@A0
AUTHOR: GG
CHECKED BY:
APPROVED BY:

DRAWING NO.
WPS-MCC-B02A-GF-DR-E-0010