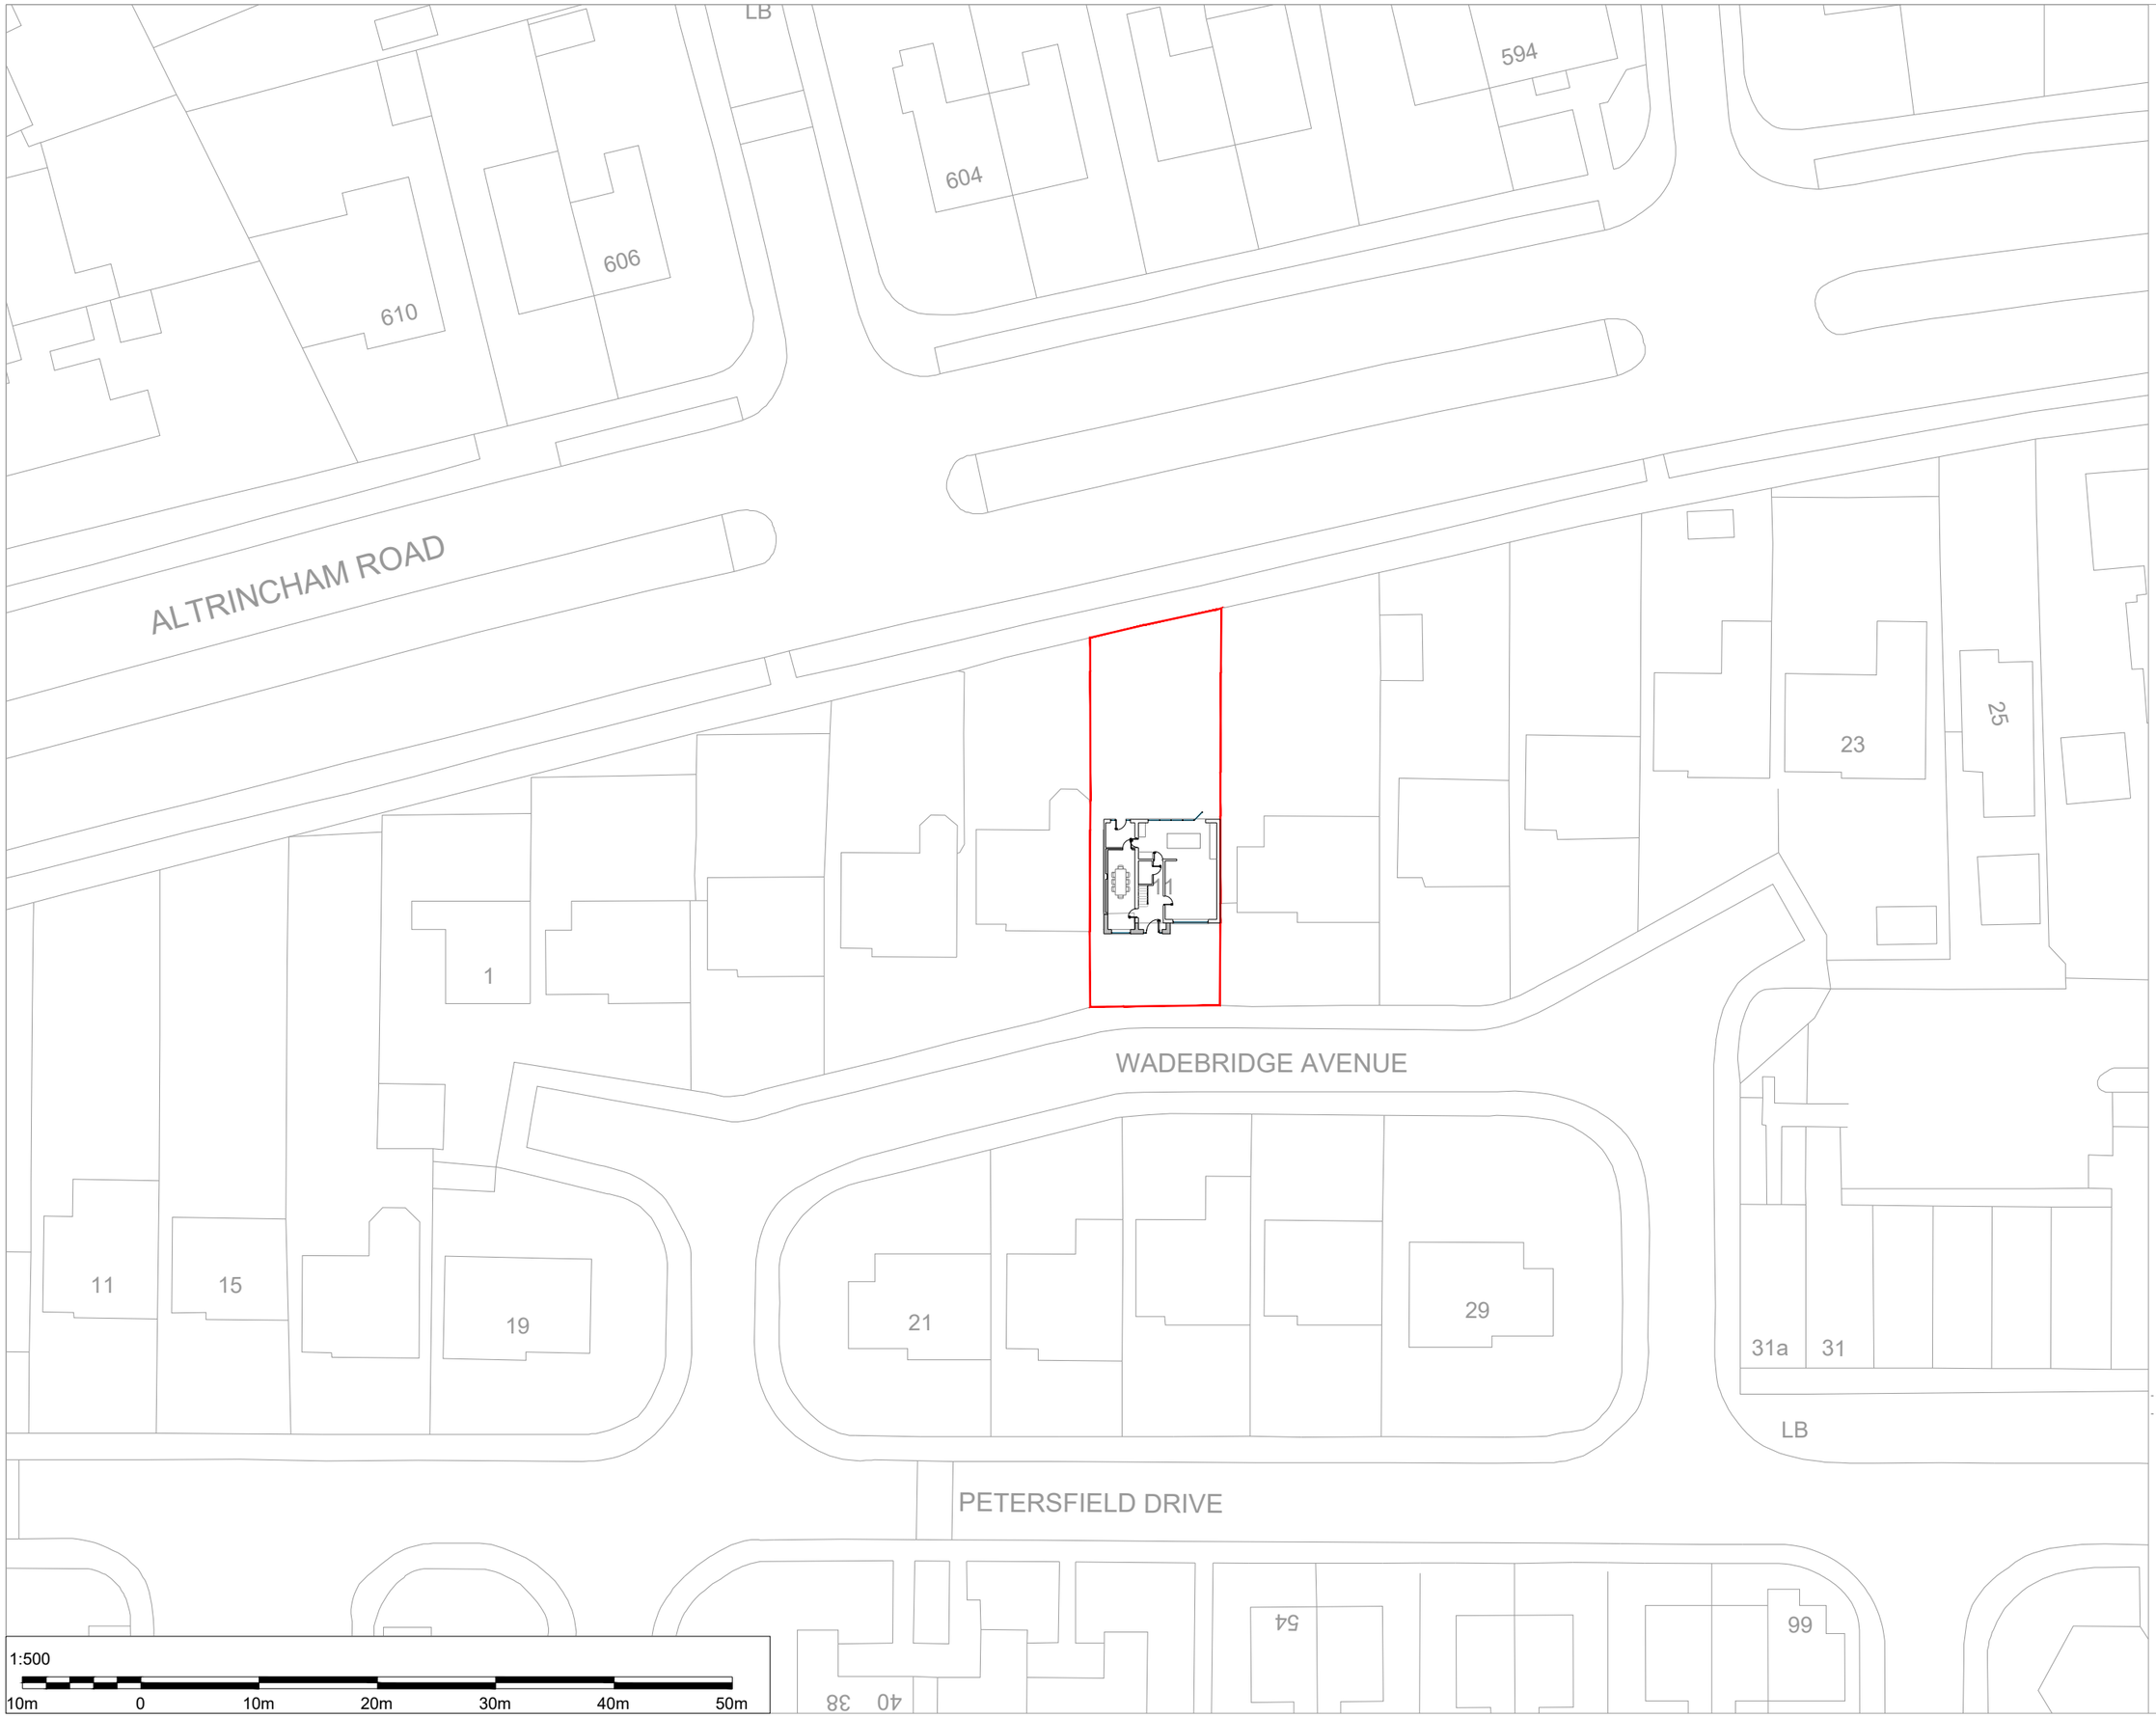


PROJECT REF
26017

DRAWING REF
SITE PLAN

SCALE
1:500 @ A3

DATE
FEB '26

07854 885578
design@platinumarchitecture.co.uk
www.platinumarchitecture.co.uk
6 Derwent Avenue ¦ Timperley ¦ Altrincham ¦ WA15 7JB

CLIENT
MR A DONNELLY,
11 WADEBRIDGE AVENUE,
MANCHESTER,
M23 9LS

PROJECT
SINGLE STOREY FRONT EXTENSION, GARAGE CONVERSION AND INTERNAL REMODELLING

DRAWING TITLE
SITE PLAN

SHEET NOTES

N

- BUILDING REGULATION DRAWINGS 03.03.2026
- ISSUED FOR CLIENT COMMENT 25.02.2026

07854 885578
design@platinumarchitecture.co.uk
www.platinumarchitecture.co.uk
6 Derwent Avenue ¦ Timperley ¦ Altrincham ¦ WA15 7JB