



| Rev | Description | Date |
|---|---|---|
| P1 | Issued for Planning | 23.06.23 |
| P2 | Updated Issue For Planning | 17.04.26 |

Copyright Hawkins\Brown Architects
No implied licence exists. This drawing should not be used to calculate areas for the purposes of valuation. Do not scale this drawing. All dimensions to be checked on the site by the contractor and such dimensions to be their responsibility. All work must comply with relevant British Standards and Building Regulations requirements. Drawing errors and omissions to be reported to the architect. To be read in conjunction with Architect's specification and other consultant information.

Key

- Entrance Lobby and Amenities
- Lab/Workspace
- Cycle Store
- Back of House
- Primary Entrance
- Application Boundary

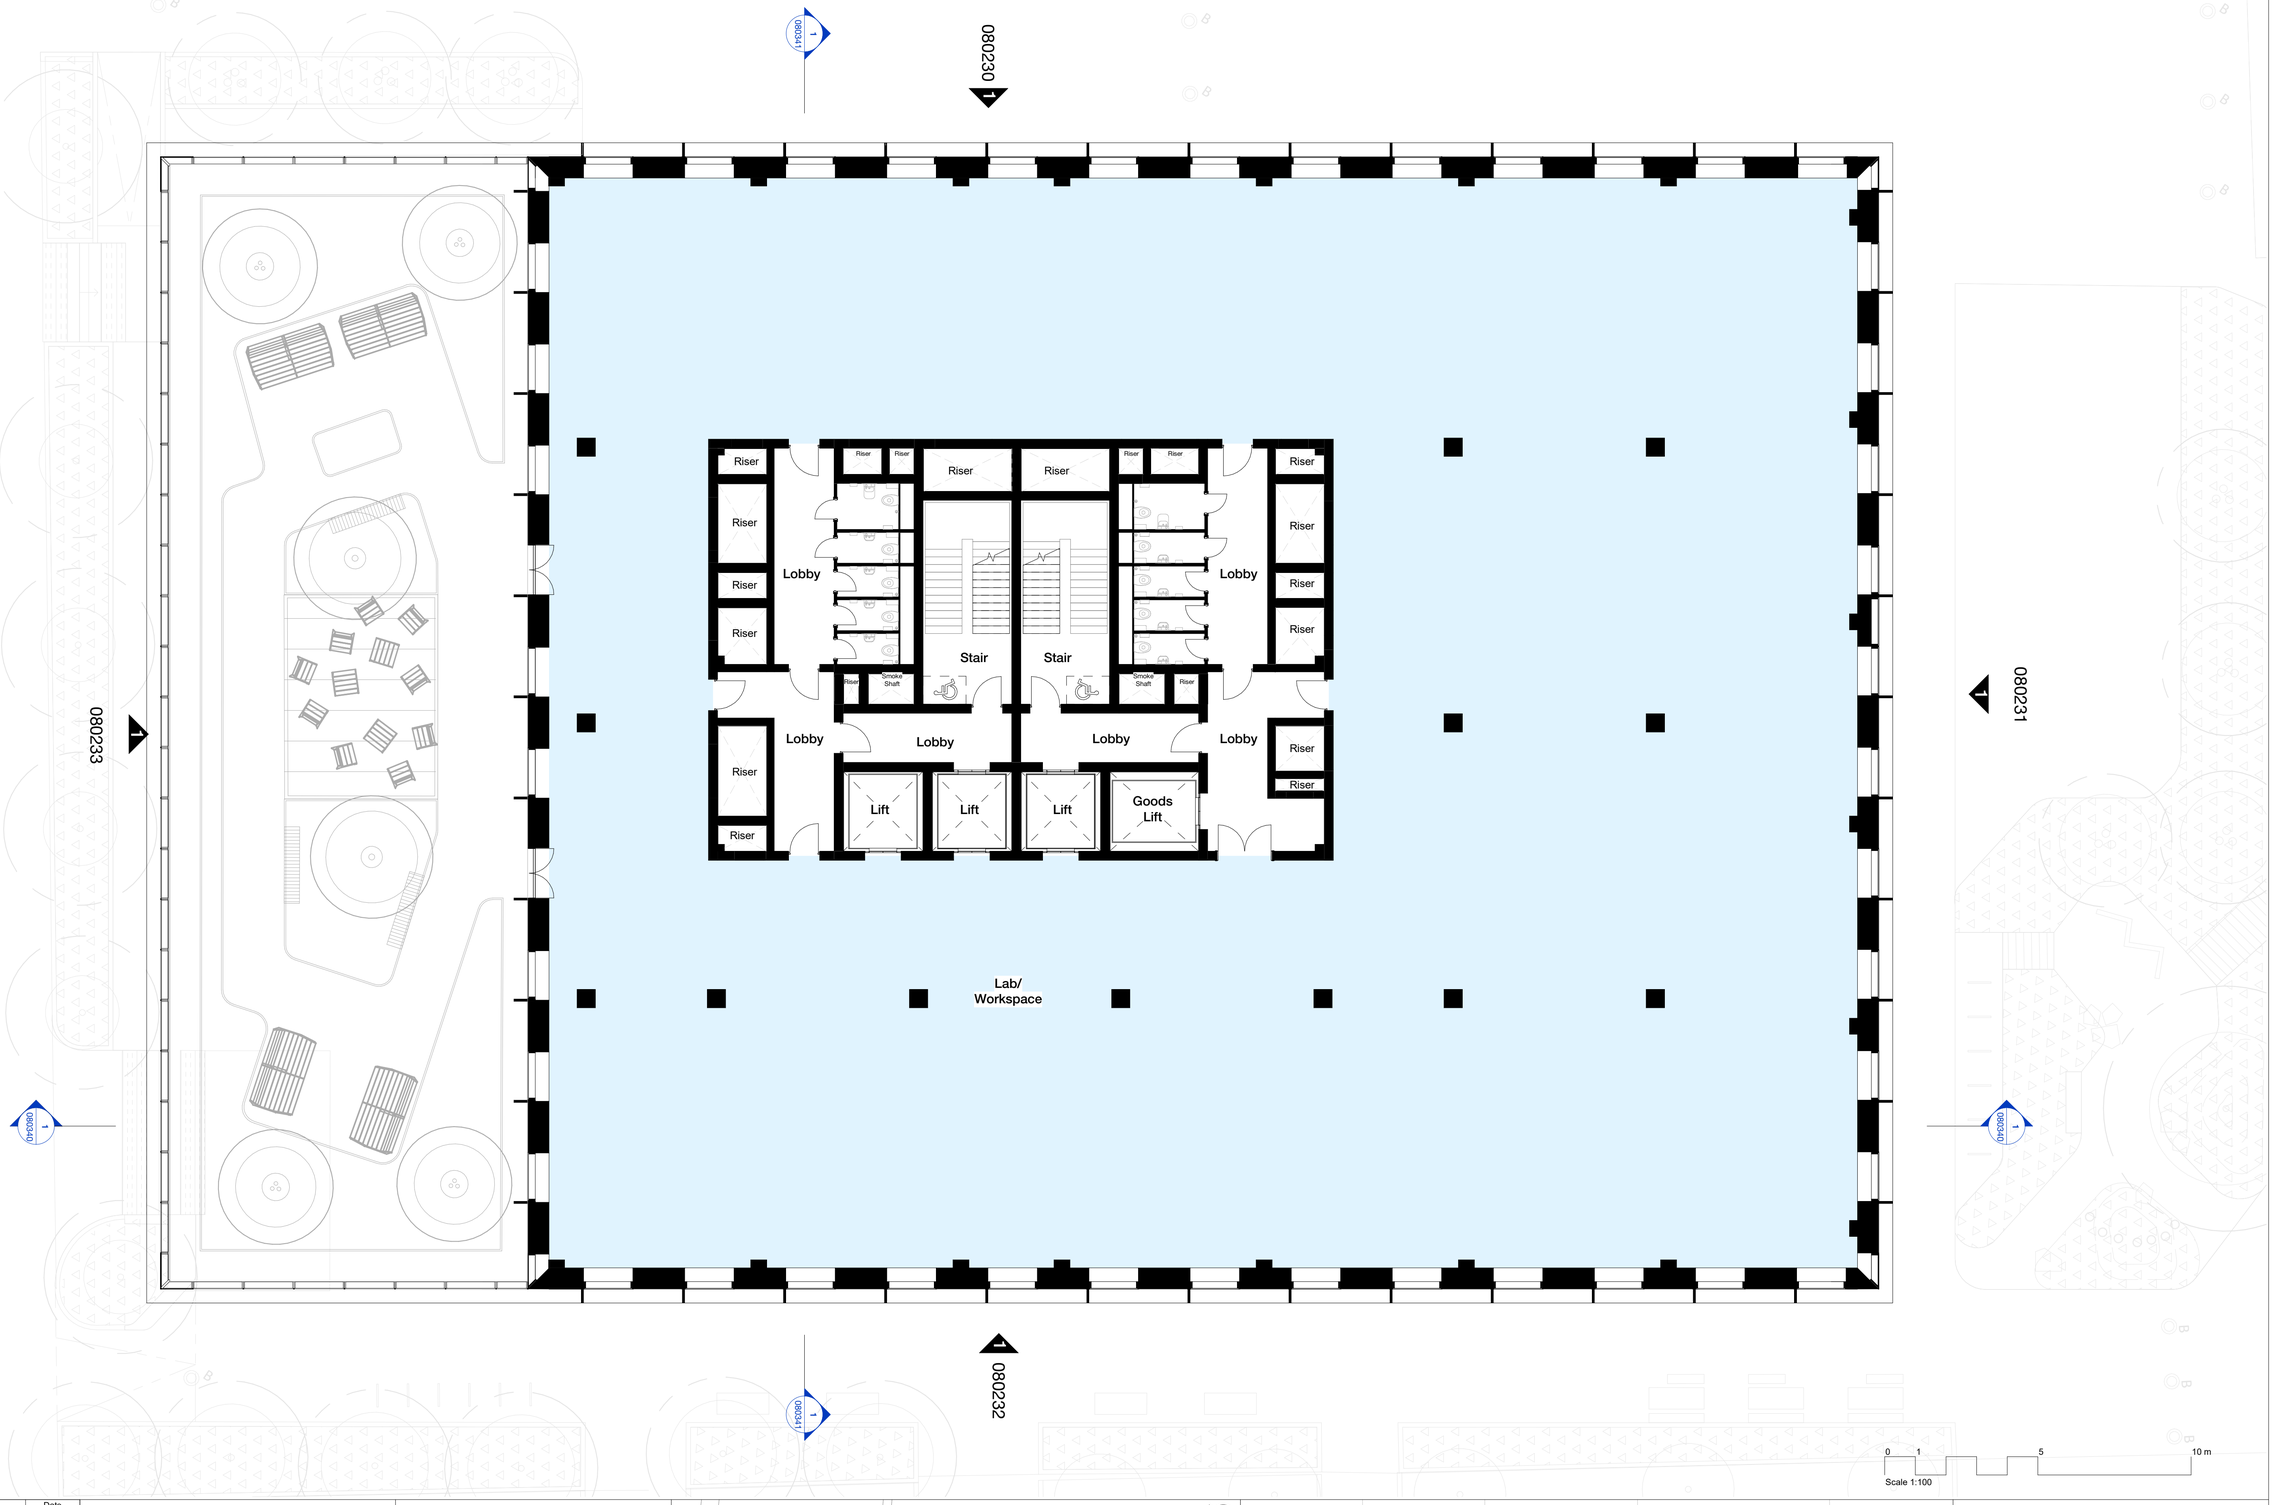


| | | | |
|---|---|---|---|
| **Scale @ A1** 1 : 100 | **Date** June 2023 | **Job Number** 220077 | **Project** Upper Brook Street Manchester M1 2EH |
| **Drawn By** JD | **Checked By** LB | **Status** S2 | |
| **Drawing No.** UBS-HBA-B3-04-DR-A-080144 | **Rev** P2 | **Purpose of Issue** For Planning | **Drawing** Proposed B3 - Fourth Floor Plan |

26-28 Hilton Street
Manchester M1 2EH
mail@hawkinsbrown.com
**hawkinsbrown.com**

Hawkins\
Brown