

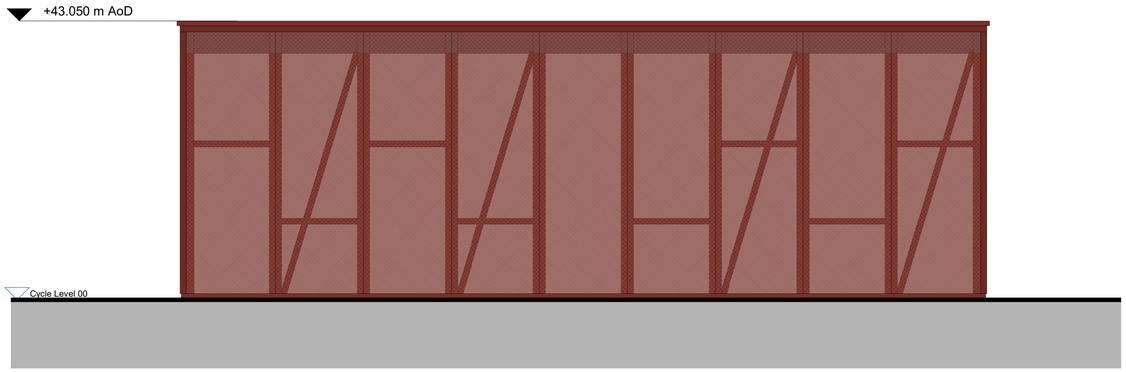



1 | Proposed B3 Cycle Store - North Elevation

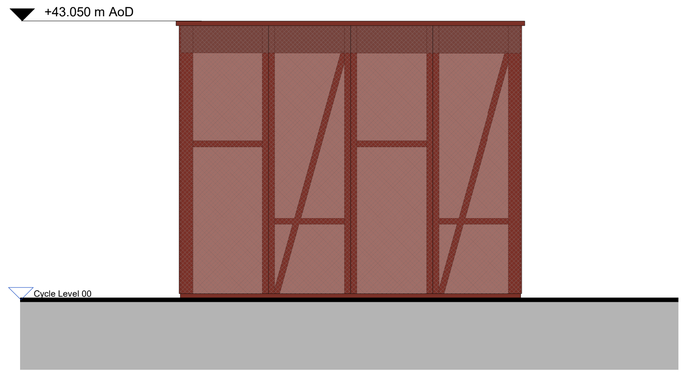

2 | Proposed B3 Cycle Store - East Elevation

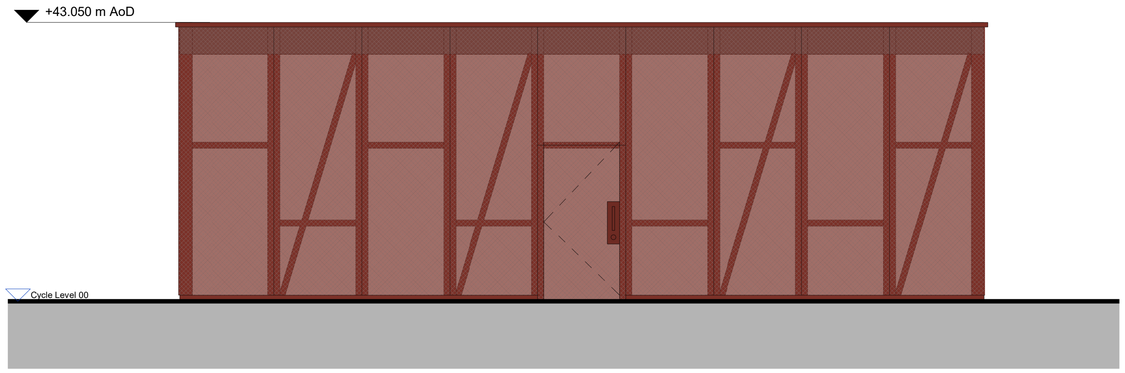

3 | Proposed B3 Cycle Store - South Elevation

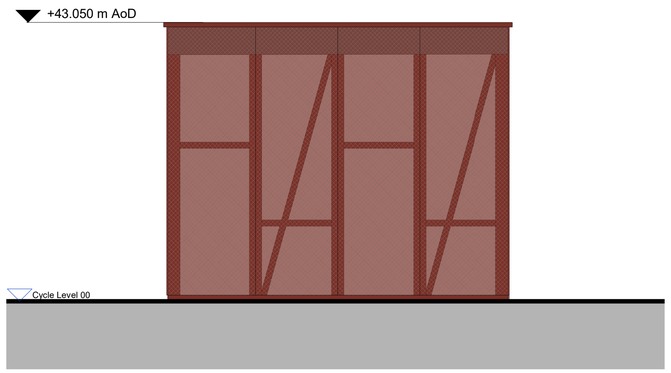

4 | Proposed B3 Cycle Store - West Elevation

0 2 10 20 m
Scale 1:200

Rev	Description	Date
P1	Issued for Planning	17.04.26
P2	Updated Issue For Planning	21.04.26

Copyright Hawkins\Brown Architects
No implied licence exists. This drawing should not be used to calculate areas for the purposes of valuation. Do not scale this drawing. All dimensions to be checked on the site by the contractor and such dimensions to be their responsibility. All work must comply with relevant British Standards and Building Regulations requirements. Drawing errors and omissions to be reported to the architect. To be read in conjunction with Architect's specification and other consultant information.



Scale @ A1 1 : 50

Date April 2026

Job Number 220077

Project Upper Brook Street
Manchester
M1 2EH

Drawn By EH

Checked By EC

Status S2

Drawing No. UBS-HBA-B3-XX-DR-A-080240

Rev P2

Purpose of Issue For Planning

Drawing Proposed B3 Cycle Store - Elevations

26-28 Hilton Street
Manchester M1 2EH

mail@hawkinsbrown.com
hawkinsbrown.com

Hawkins\
Brown