
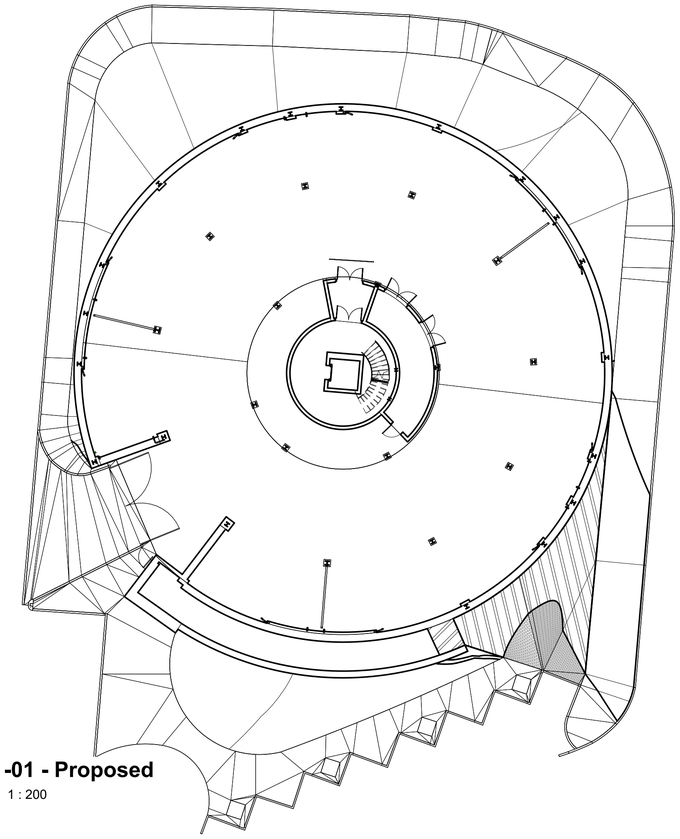



-01 - Proposed

1 : 200

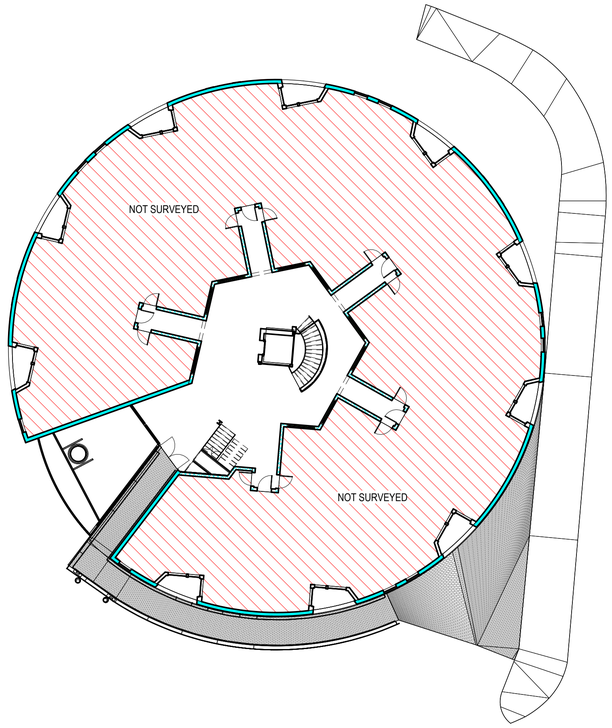


00 - Proposed

1 : 200

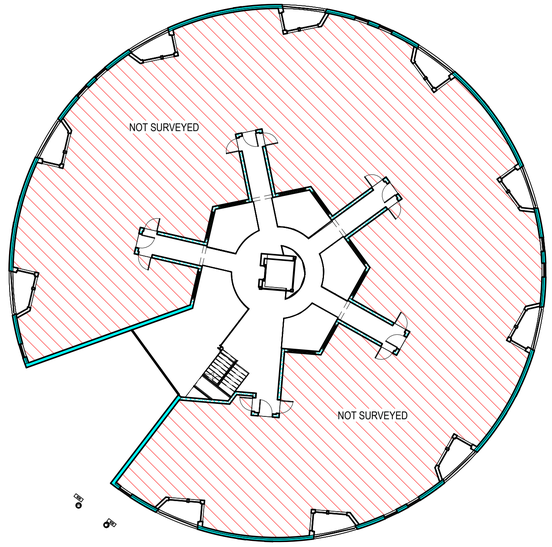


01 - Proposed

1 : 200

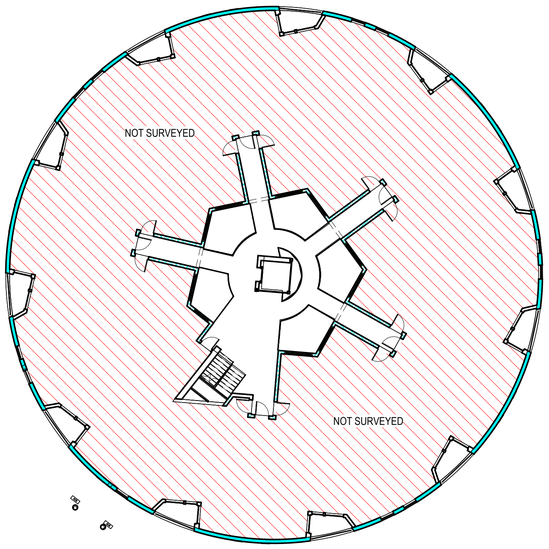


02 - Proposed

1 : 200

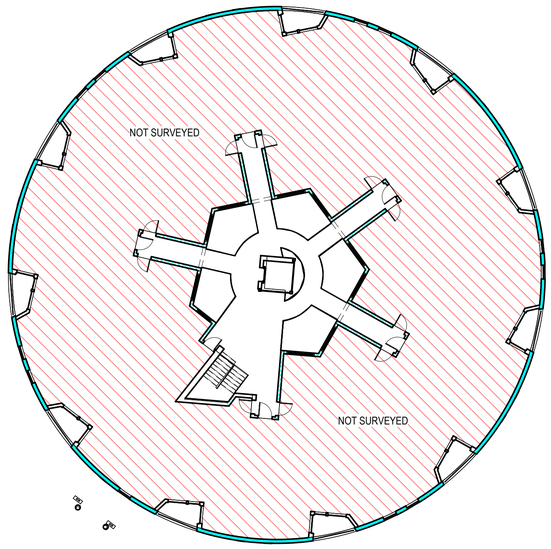

03 - Proposed

1 : 200

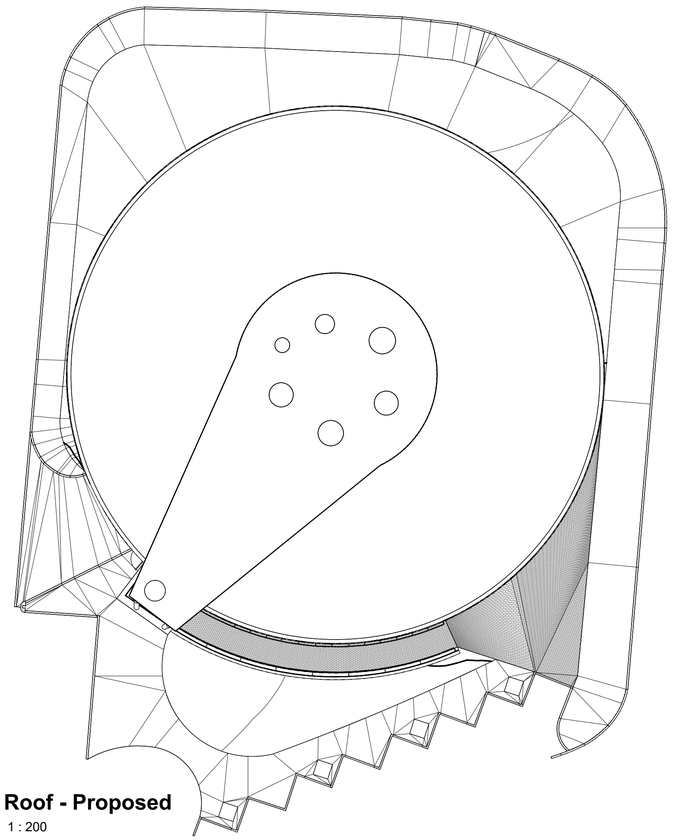

Roof - Proposed

1 : 200

Wall Schedule	
Type Mark	Area
EX01	1206 m²
EX02	145 m²
EX03	63 m²
INT01	668 m²
INT02	92 m²
Other	1345 m²
Grand total: 620	3519 m²

0 4 8 12 16 20

GRAPHIC SCALE: 1:200

NOTE:
Do not scale from drawings.
These drawings are part of a RIBA Stage 3 package and are for information only.
These drawings should not be used for construction.

Rev	Description	Drawn	Checked	Date
C	Issued for certificate of lawful development certificate	JOB	ARAN	20/04/2026
B	Issued for comment	JOB	ARAN	9/04/2026
A	Initial DRAFT issue	JOB	ARAN	31/03/2026

Life Building 3

Earl Kendrick North

Life Building 3
1 Boston Street
Hulme
Manchester
M15 5AY

CERTIFICATE OF LAWFUL DEVELOPMENT

Proposed - Floor Plans

Job Ref.	Drawing No.	Revision
3875	2001	C

Date: 20/04/2026

Scale @ A1: AS indicated

ARAN ARCHITECTURE

Parsonage Chambers | 3 Parsonage | Manchester | M3 2HW

0161 660 4420

www.arangroup.com | office@arangroup.com

This drawing is to be read in conjunction with all relevant drawings. The main contractor is to interpret the requirements in relationship to the site conditions encountered and as agreed with the Building Control officer. All dimensions and sizes to be verified on site, any discrepancies to be reported to the client / project manager. These annotations were prepared for planning and / or building control submission only. This drawing and design is the (© 2026) property of Aran Property Consultants Limited, and should not be reproduced without written permission.