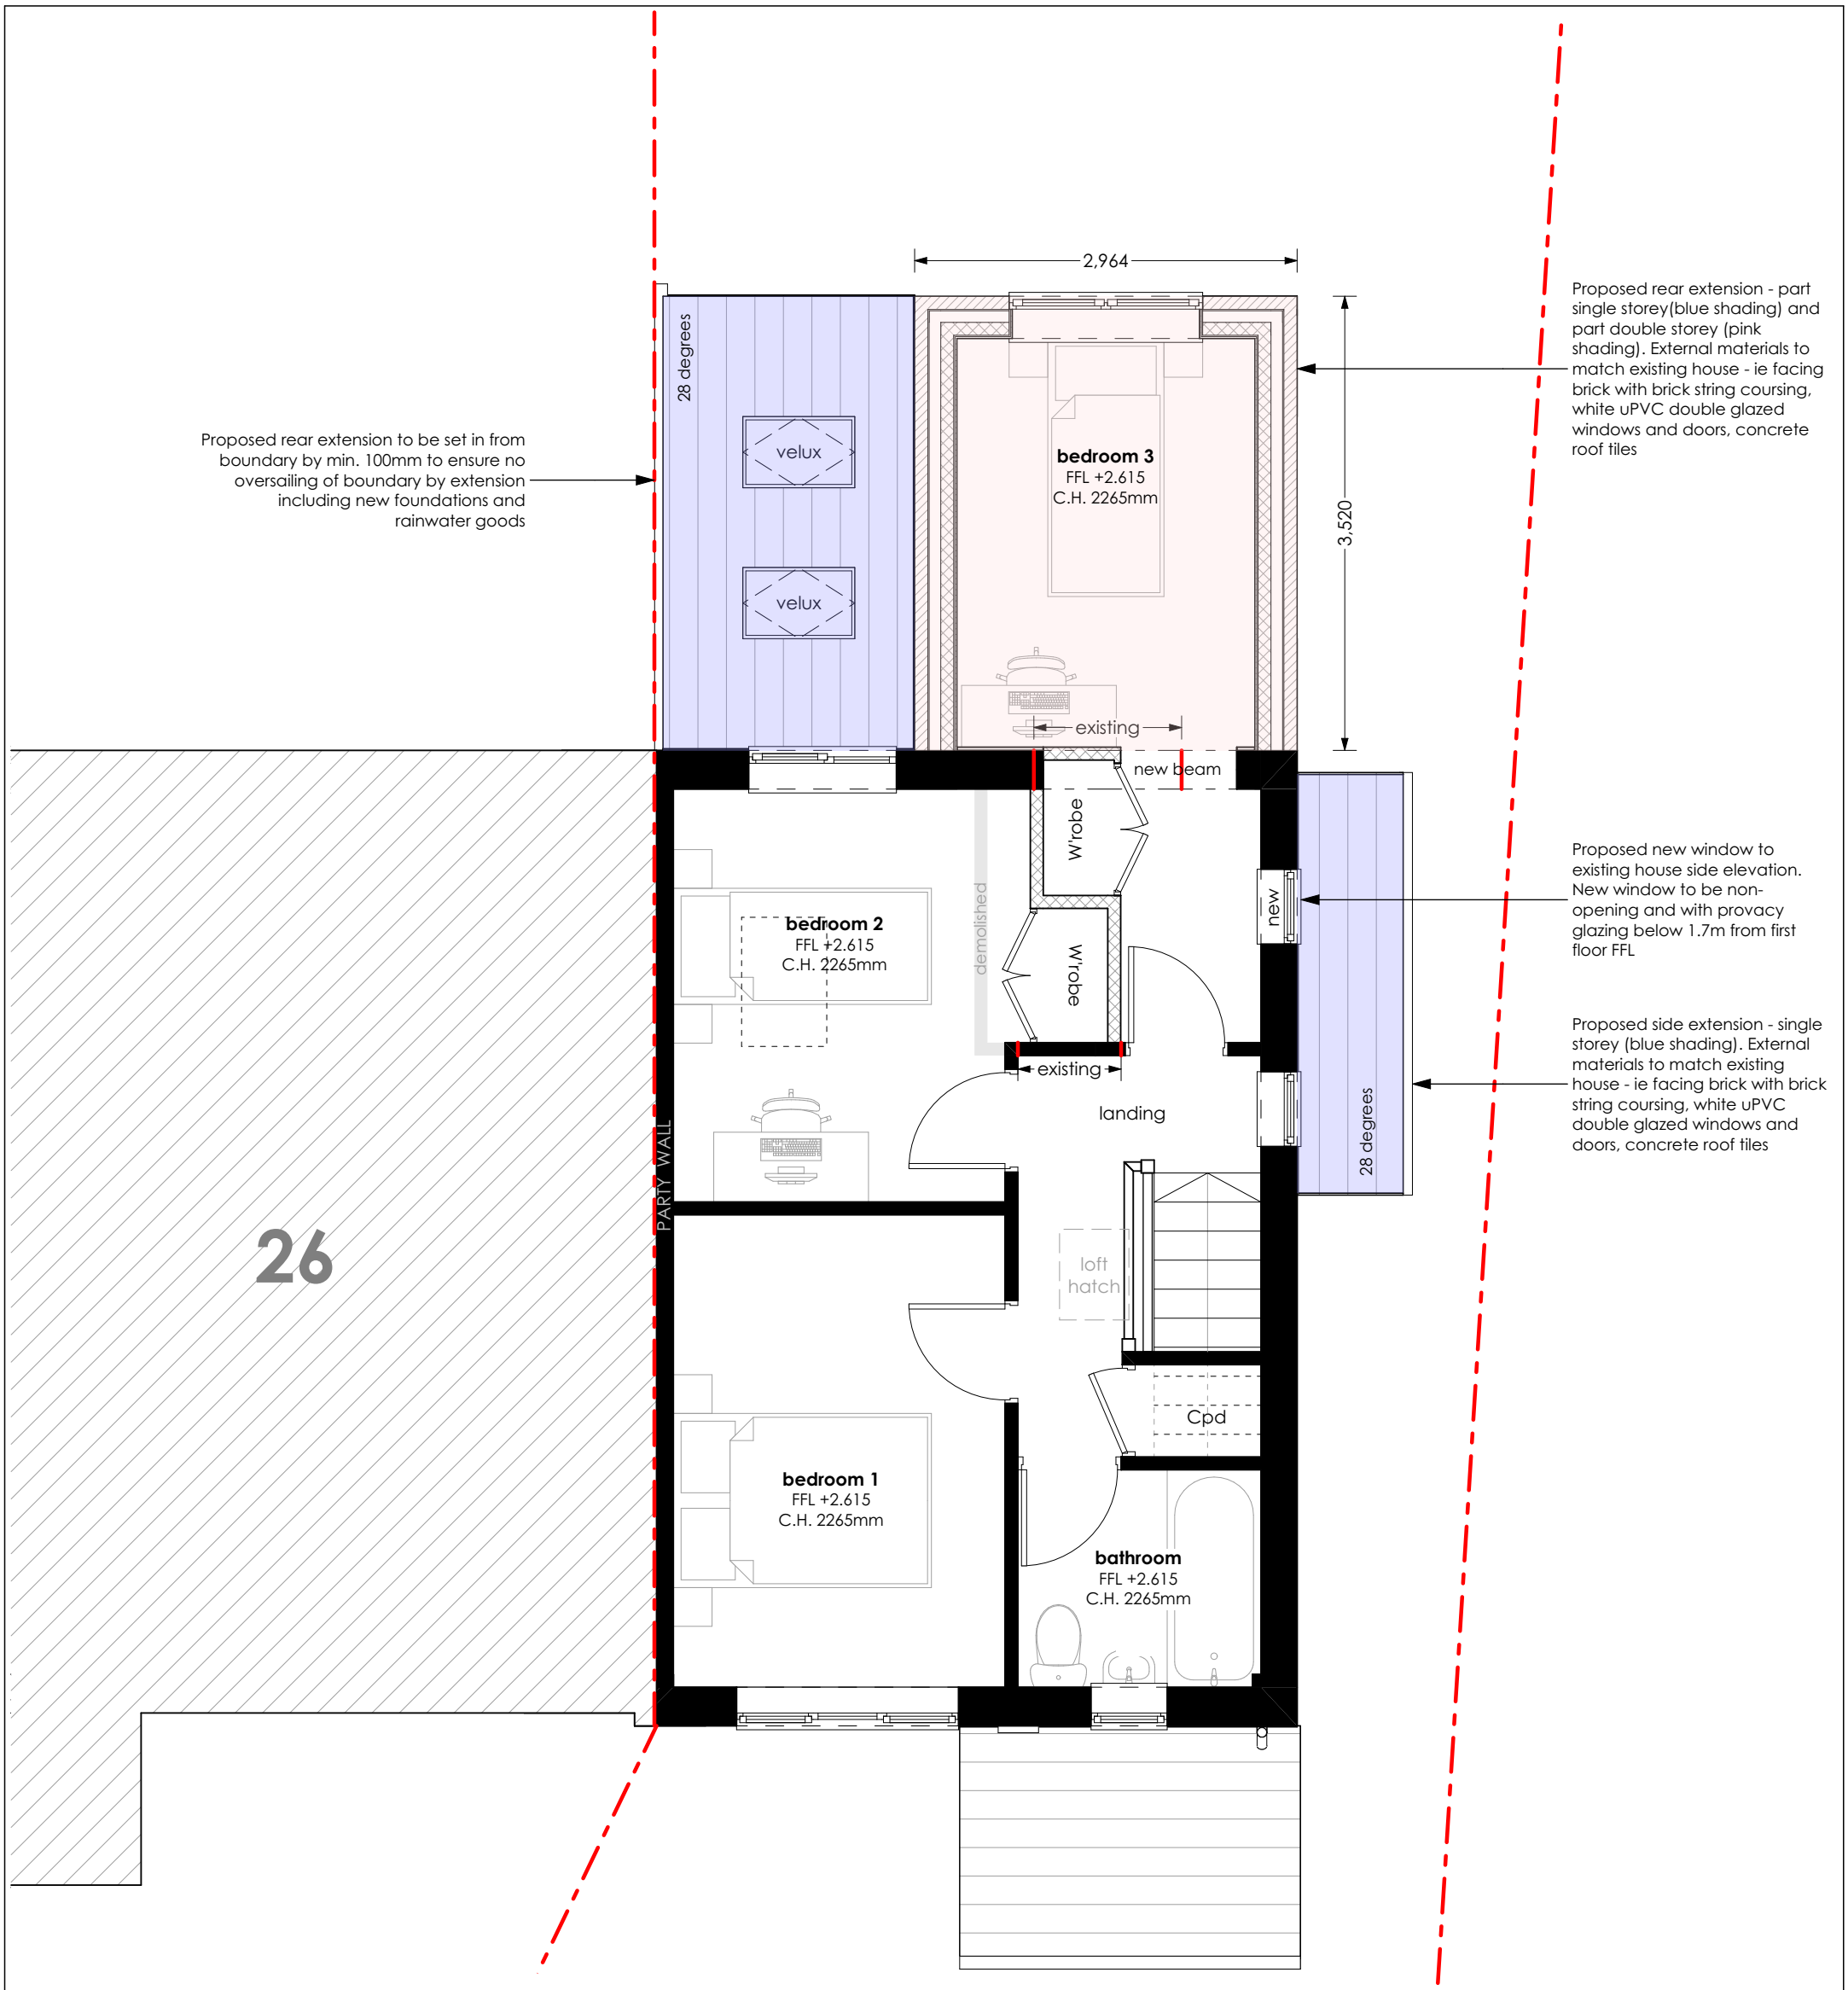


Proposed First Floor Plan
scale 1:50

Copyright on this drawing is held by housExtend Ltd

houseEXTEND
the studio
2 Whitley Brook Court
Marsh Lane
Dutton, Northwich
WA4 4EY
www.house-EXTEND.co.uk

client:
Greg Bate

Job Title
extension and alterations to:
28 Shadowbrook Avenue
Newall Green Manchester M23 2BD

Drawing Title
Proposed First Floor Plan

Drawing Status
Planning Drawings

Drawn by
jm

Drawing Size
A3

Date
April 2026

Project No.
183

Drawing No.
P 07

Revision