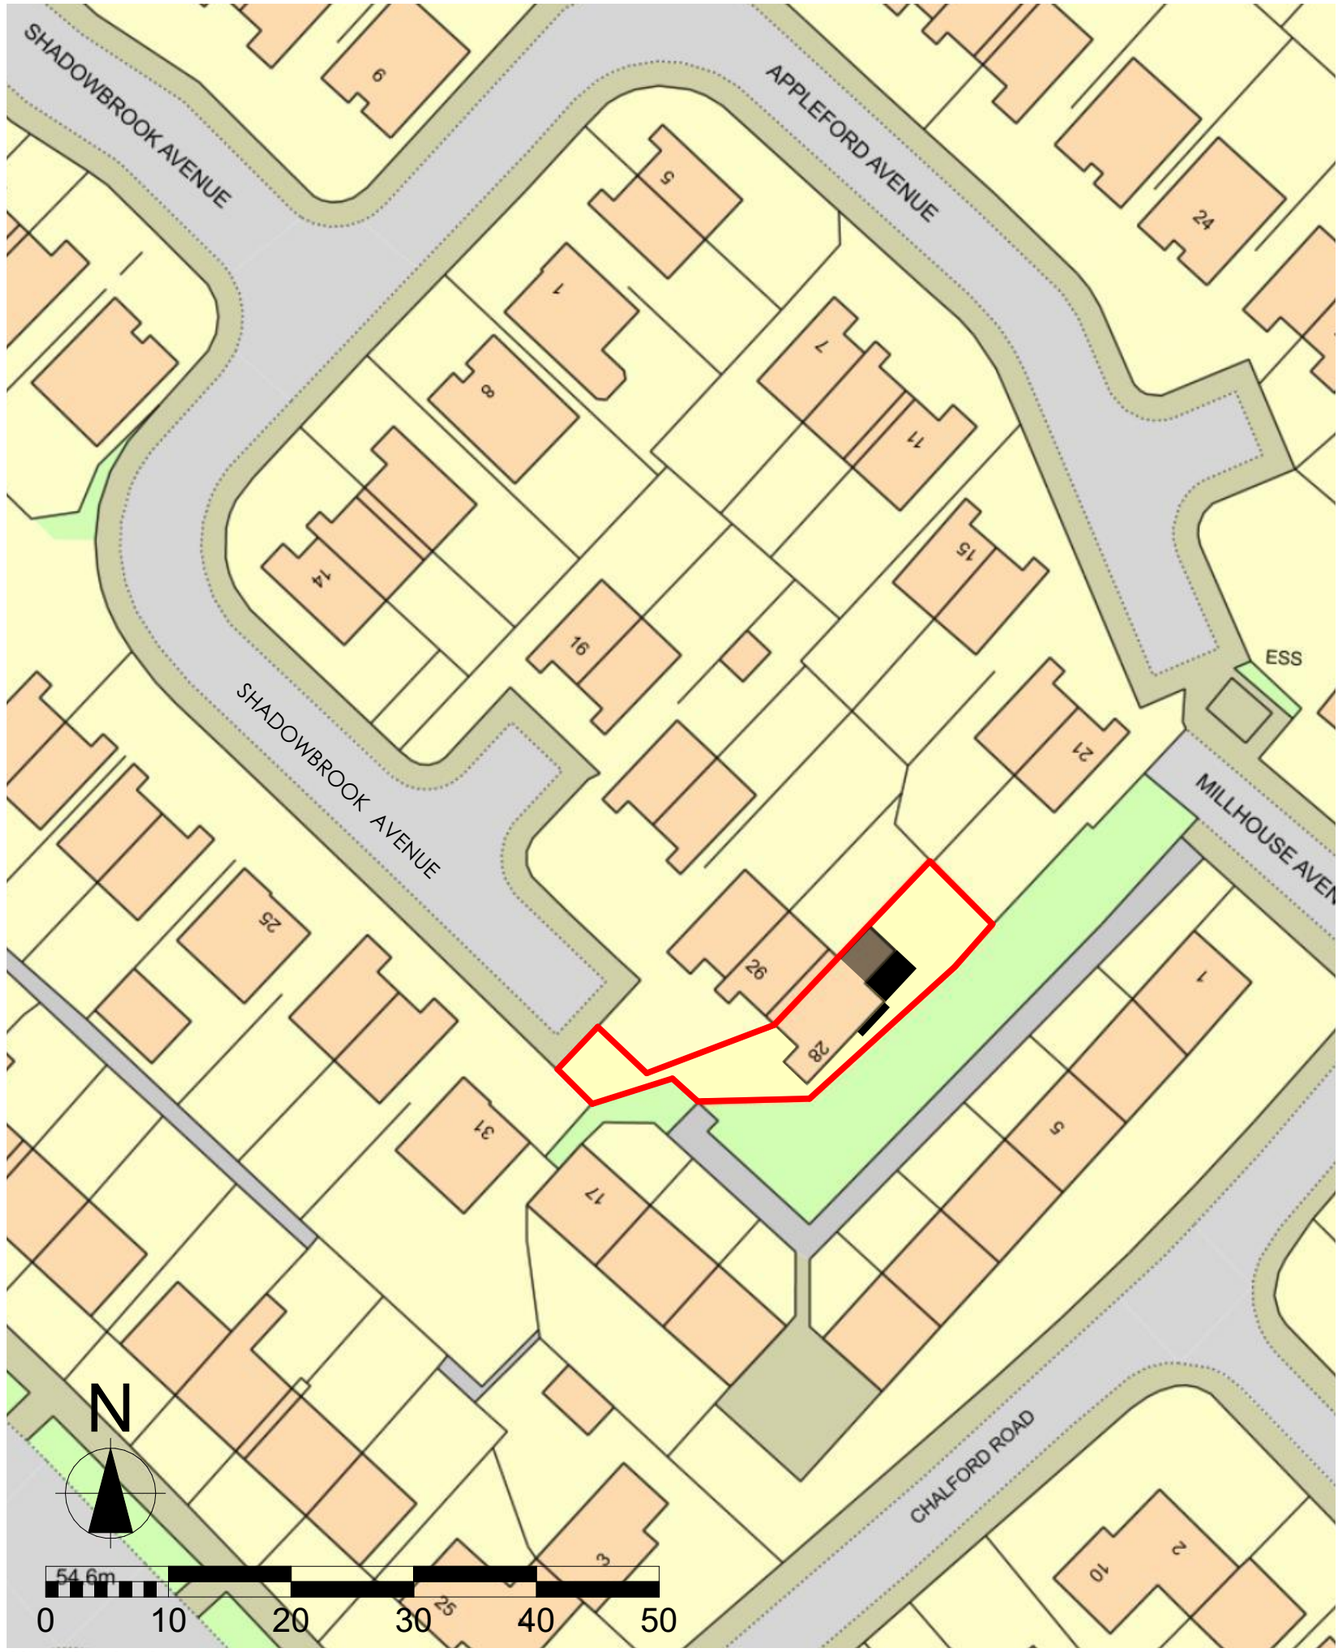



Site Block Plan
scale 1:500



photo of existing front elevation



photo of existing rear elevation

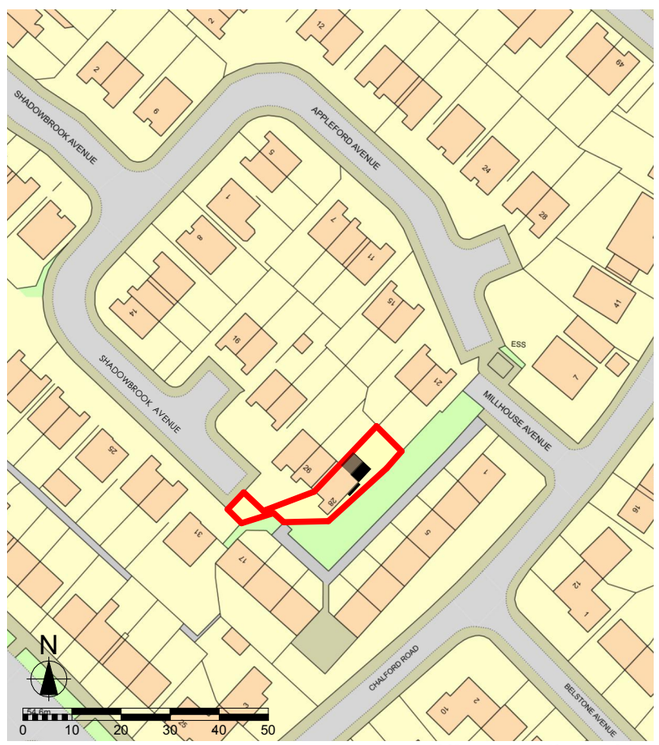

Site Location Plan
scale 1:1250

revisions:

- This drawing must not be used for construction or installation purposes unless stated.
- Do not scale from this drawing except for planning and building regulations.
- All dimensions must be verified on site before completing shop drawings and setting out the work.
- This drawing is to be read in conjunction with the technical specification and associated schedules prepared by houseEXTEND
- This drawing is to be read in conjunction with other architectural and engineering drawings associated with this project.

Copyright on this drawing is held by
hous**Extend** Ltd

houseEX

houseEXTEND
the studio
2 Whitley Brook Court
Marsh Lane
Dutton, Northwich
WA4 4EY

james: 07495 322 544
info@house-EXTEND.co.uk
www.house-EXTEND.co.uk

client:
Greg Bate

Job Title
extension and alterations to:
28 Shadowbrook Avenue
Newall Green
Manchester
M23 2BD

Drawing Title
Site Location Plan

Drawing Status
Planning Drawings

Drawn by
jm

Drawing Size
A3

Date
April 2026

Project No.	Drawing No.	Revision
183	**P 01**	