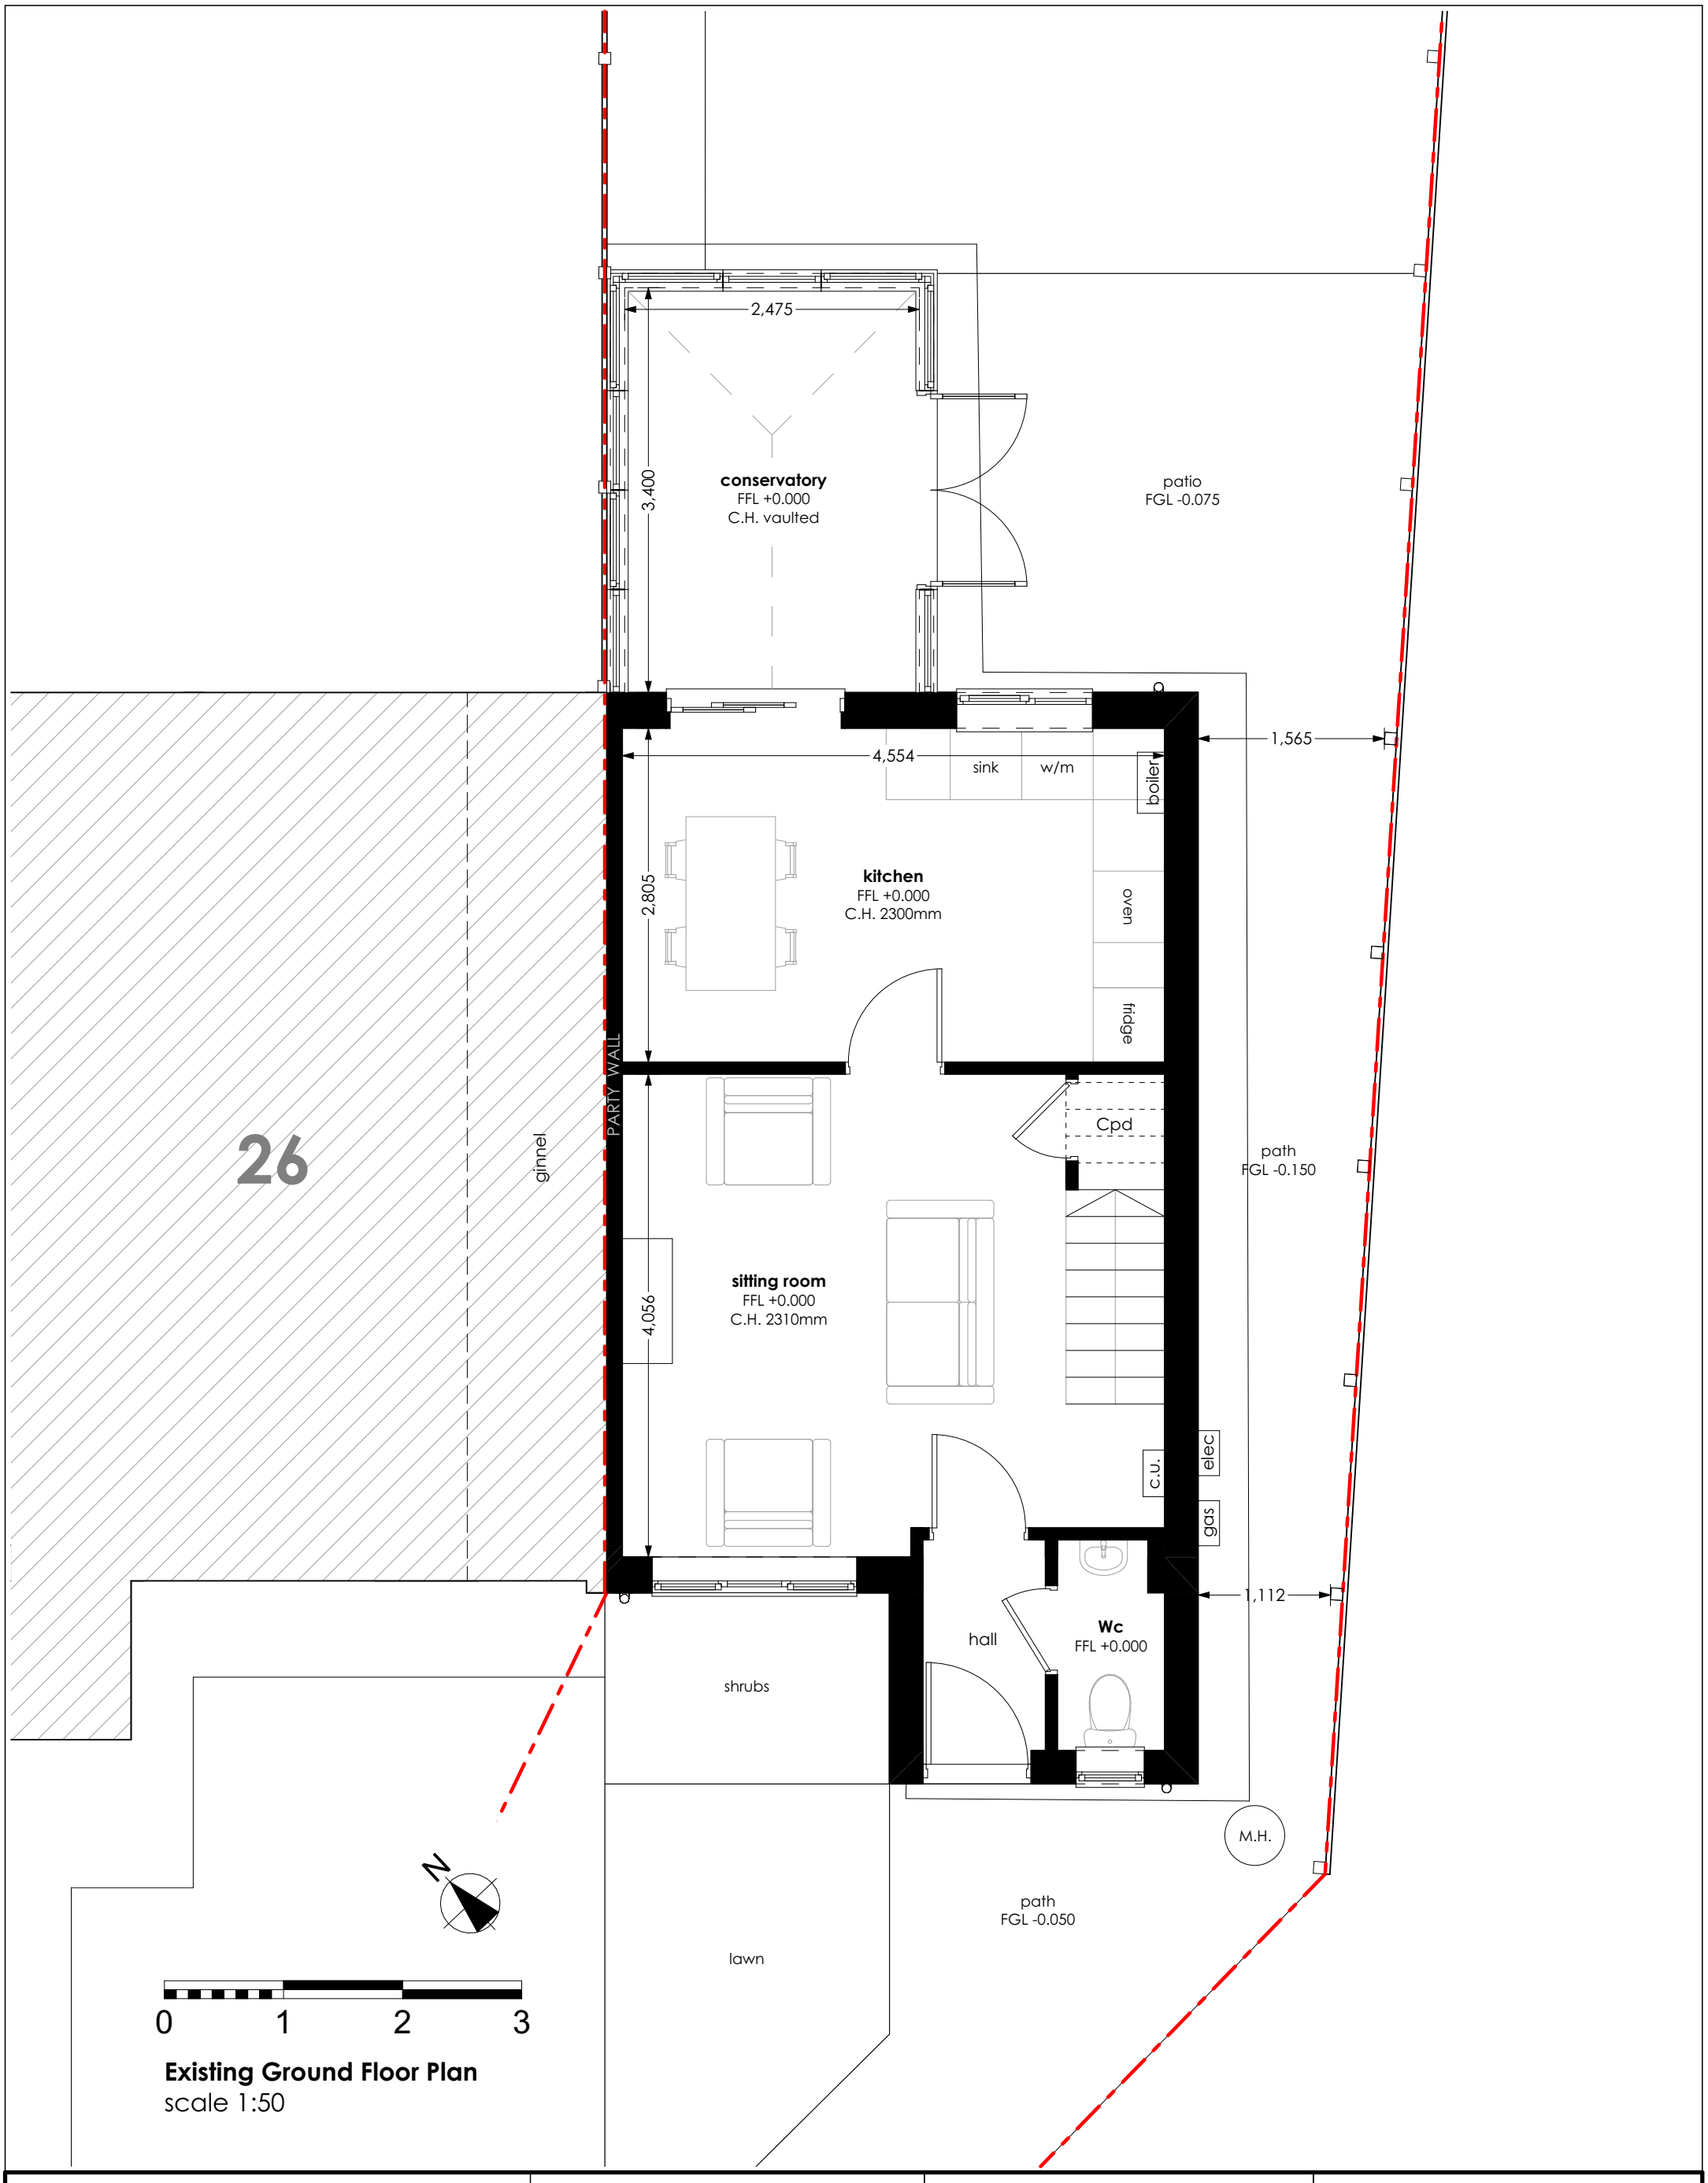



**Existing Ground Floor Plan**
scale 1:50

houseEX

Copyright on this drawing is held by
housExtend Ltd

houseEXTEND
the studio
2 Whitley Brook Court
Marsh Lane
Dutton, Northwich
WA4 4EY
www.house-EXTEND.co.uk

client:
Greg Bate

Job Title
**extension and alterations to:**
28 Shadowbrook Avenue
Newall Green Manchester M23 2BD

Drawing Title
**Existing Ground Floor Plan**

Drawing Status
**Planning Drawings**

Drawn by
jm

Drawing Size
A3

Date
April 2026

Project No.
**183**

Drawing No.
**P 02**

Revision