

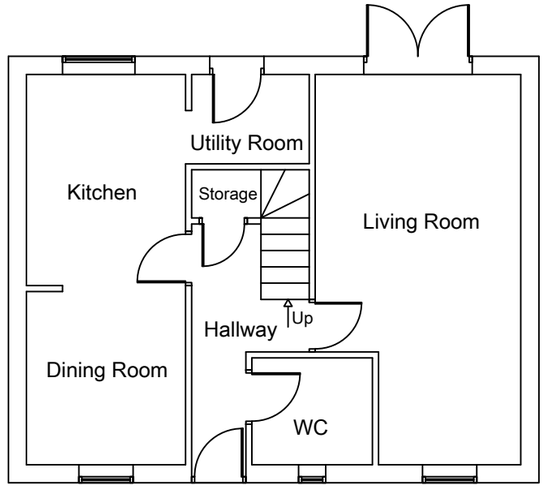



Existing Ground Floor Plan

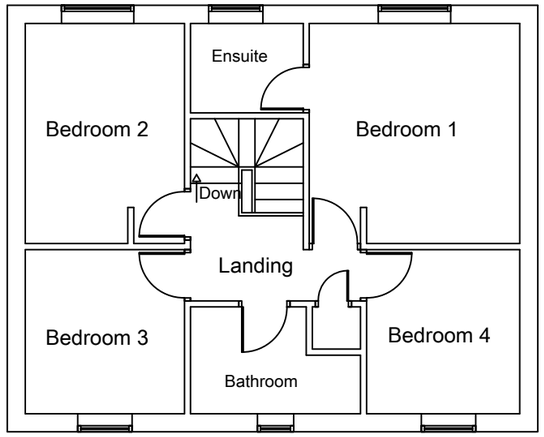

Existing First Floor Plan

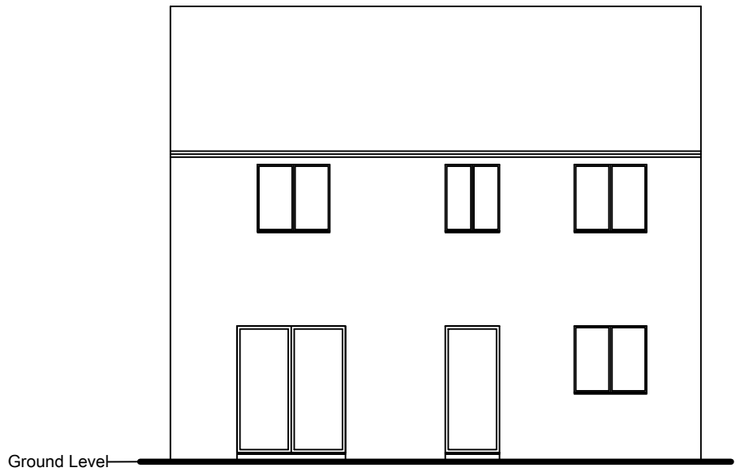

Existing Rear Elevation

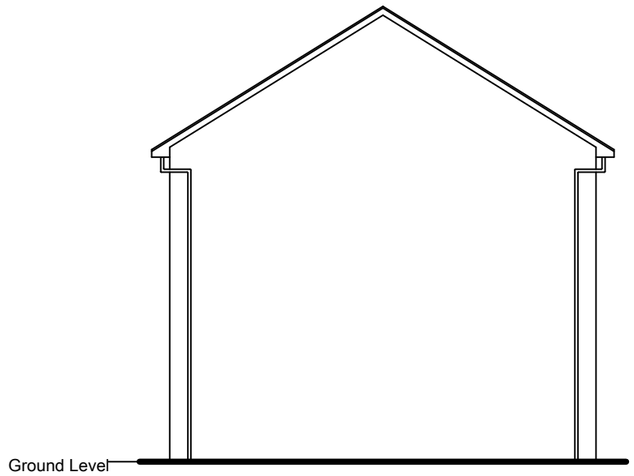

Existing Side Elevation

Nuocity Renovation Ltd

32 Lynn Drive,
Manchester.
M43 6WQ

Tel: 07557 500 661

Email: nuocity@hotmail.com

Note:

*Responsibility is not accepted for errors made by others in scaling from this drawing.

*All construction information should be based on on-site dimensions.

*All dimensions are in millimetres.

Client:

Chun Lian Xu

Address:

26 Paprika Close
Manchester
M11 2LS

Drawing Title:

Existing Ground and First Floor Plan,
Existing Rear Elevation,
and Existing Side Elevation

Drawing No:

PE/M/01

Date:

19/04/2026

Scale:

Scale 1:100 @ A3