



Site Location Plan
1 : 1250

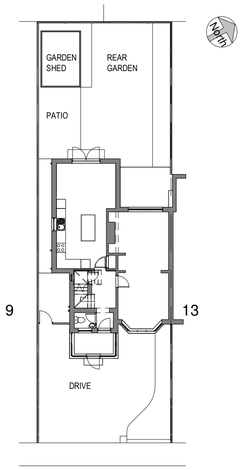


WHITEHAVEN GARDENS


Site Plan - Existing
1 : 200

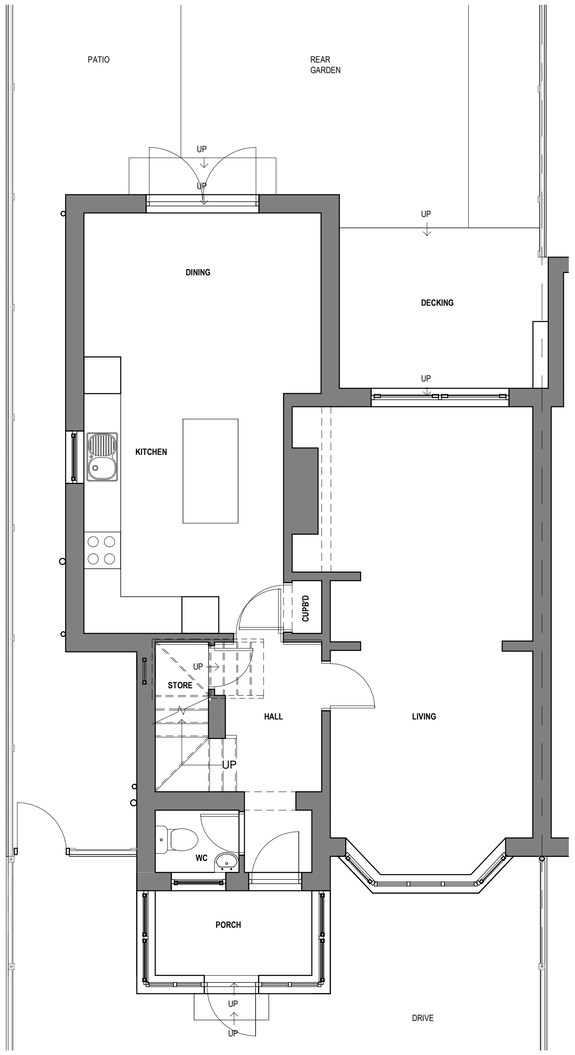

Site & Ground Floor Plan
1 : 50

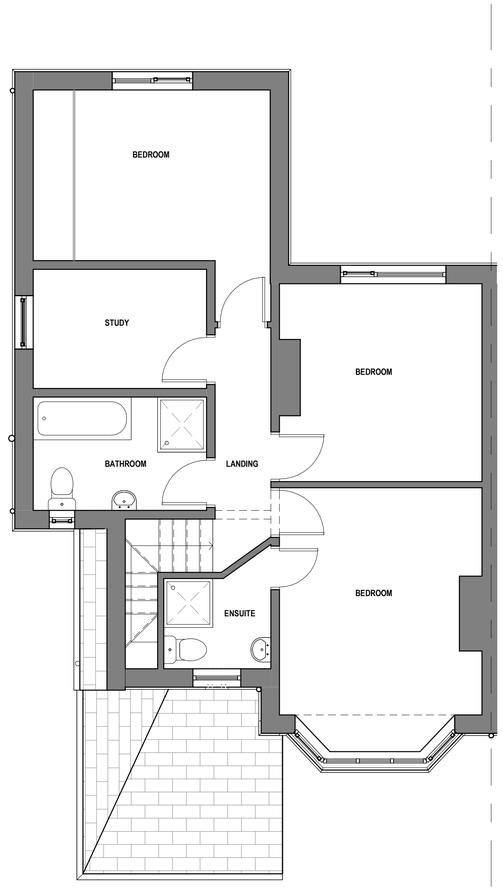

First Floor Plan
1 : 50

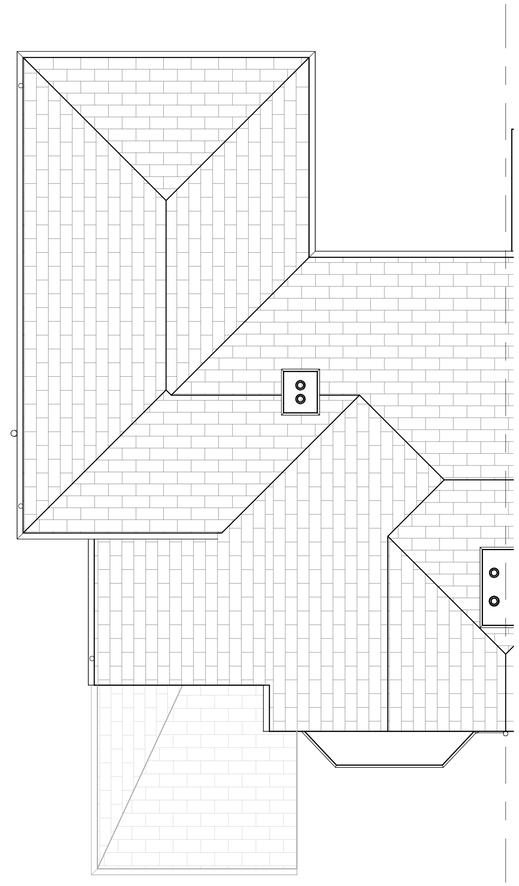

Roof Plan
1 : 50

Metres 1 2 3 4 5

NOTES

The Contractor is to check all dimensions and site conditions before commencing.
Do not scale from this drawing.
This drawing remains the copyright of WHYL Architecture.

KEYPLAN

Rev	Description	By	Date
B	Planning issue	WL	27.04.26
A	First issue	WL	26.04.26

Client: Mr Keasberry & Mrs Hoon-Keasberry

Project: 11 Whitehaven Gardens, Didsbury

Drawing: Existing Plans

Dig No.: 11WG - 110 | Rev: B

Date: 15.04.2026 | Scale: As indicated | @ A1

Drawn: Author | Approved: Approver

Status: Concept

WHYL ARCHITECTURE
T: 07894 348777
whylarchitecture@hotmail.co.uk