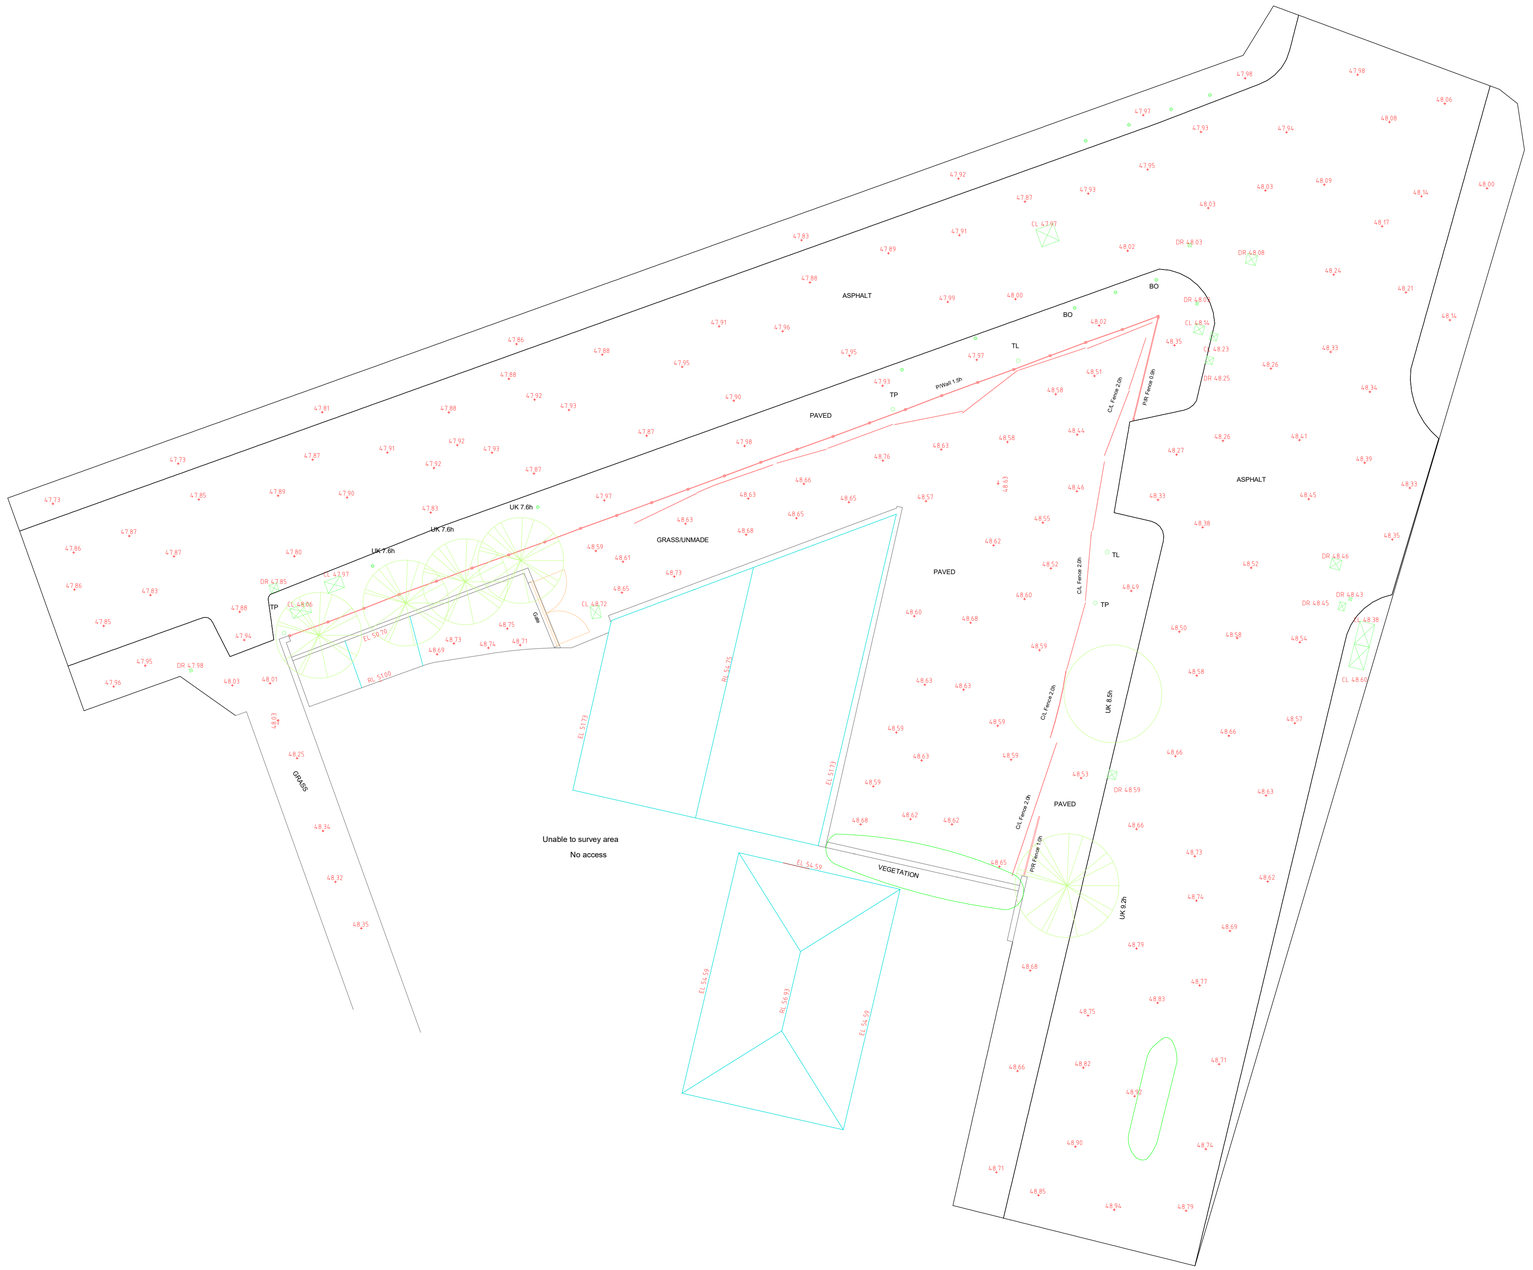



## Site Plan

0 5 m 10 m

Key Plan

Do not scale from this drawing.

Check drawing on receipt and immediately report any discrepancies to the Architect.

Verify all dimensions and levels on site prior to construction.

The contents of this drawing ©D Woodman Developments Ltd copyright and shall not be re-used without their written permission.

### Annotation Marks

**RL** RIDGE LEVEL
**EL** EAVES LEVEL

**FS** FLOOR-TO-SILL HEIGHT
**FH** FLOOR-TO-HEAD HEIGHT
**DH** DOOR HEIGHT

### Material Keynote

## TOPOGRAPHICAL & MEASURED BUILDING SURVEYS

**ABBREVIATIONS & SYMBOLS**

| | | | | | |
|---|---|---|---|---|---|
| AH | Arch Head Height | FH | Fire Hydrant | RSJ | Rolled Steel Joist |
| AR | Assumed Route | FBD | Floor Board Direction | SI | Sign Post |
| AV | Air Valve | FH | Fire Hydrant | SP | Arch Spring Point Height |
| BB | Belisha Beacon | FL | Floor Level | SV | Stop Valve |
| BH | Bore Hole | FP | Flag Pole | SW | Surface Water |
| BL | Bed Level | FW | Foul Water | SY | Stay |
| BO | Bollard | GG | Gully Grate | Tac | Tactile Paving |
| BrP | Brace Post | GV | Gas Valve | TC | Telecom Cover |
| BS | Bus Stop | HH | Head Height | TH | Trial Pit |
| BU | Bush | IC | Inspection Cover | THL | Threshold Level |
| B/W | Barbed Wire Fence | IL | Invert Level | TL | Traffic Light |
| BX | Box (Utilities) | IR | Iron Railings | ToW | Top of Wall |
| C/B | Close Board Fence | KO | Kerb Outlet | TP | Telegraph Pole |
| CH | Cill Height | LP | Lamp Post | TV | Cable TV Cover |
| CL | Cover Level | MH | Manhole | UB | Universal Beam |
| C/L | Chain Link Fence | MP | Marker Post | UC | Unknown Cover |
| C-Lev | Ceiling Level | NB | Name Board | UK | Unknown Tree |
| Col | Column | OHL | Overhead Line (approx) | USB | Under Side Beam |
| C/P | Chestnut Paling Fence | Pan | Panel Fence | UTL | Unable To Lift |
| CR | Cable Riser | PB | Post Box | VP | Vent Pipe |
| DC | Drainage Channel | PM | Parking Meter | WB | Waste Bin |
| DH | Door Head Height | PO | Post | WH | Weep Hole |
| DP | Down Pipe | P/R | Post & Rail Fence | WL | Water Level |
| DR | Drain | P/W | Post & Wire Fence | WM | Water Meter |
| EL | Eaves Level | PrWall | Partition Wall | WO | Wash Out |
| EP | Electric Pole | RE | Rodding Eye | (FL) | Floor to Ceiling Height |
| ER | Earth Rod | RL | Ridge Level | | |
| ET | EP+Transformer | RP | Reflector Post | (F/C) | F/C Floor to False Ceiling Ht |
| FB | Flower Bed | RS | Road Sign | | |
| FBD | Floor Board Direction | RSD | Roller Shutter Door | | Survey Control Station |

| Rev | Date | Description | Drawn | Checked |
|---|---|---|---|---|

Survey 2 Plan
Bartle House Oxford Court, Manchester, M2 3WQ

T 0161 531 6641
info@survey2plan.com
www.survey2plan.com

Client
D Woodman Developments Ltd

Project
342 Slade Lane,
Levenshulme, M19 2BX

Drawing Title
TOPOGRAPHICAL SURVEY

| Suitability Code | Drawn: | Checked: | Revision |
|---|---|---|---|
| S2 | SK | SK | |

| Date: | Scale @ A1 | Scale @ A3 |
|---|---|---|
| 03/25/26 | As indicated | |

Drawing No.
XXXX -S2P -XX -XX ÐR Ƀ θ0100