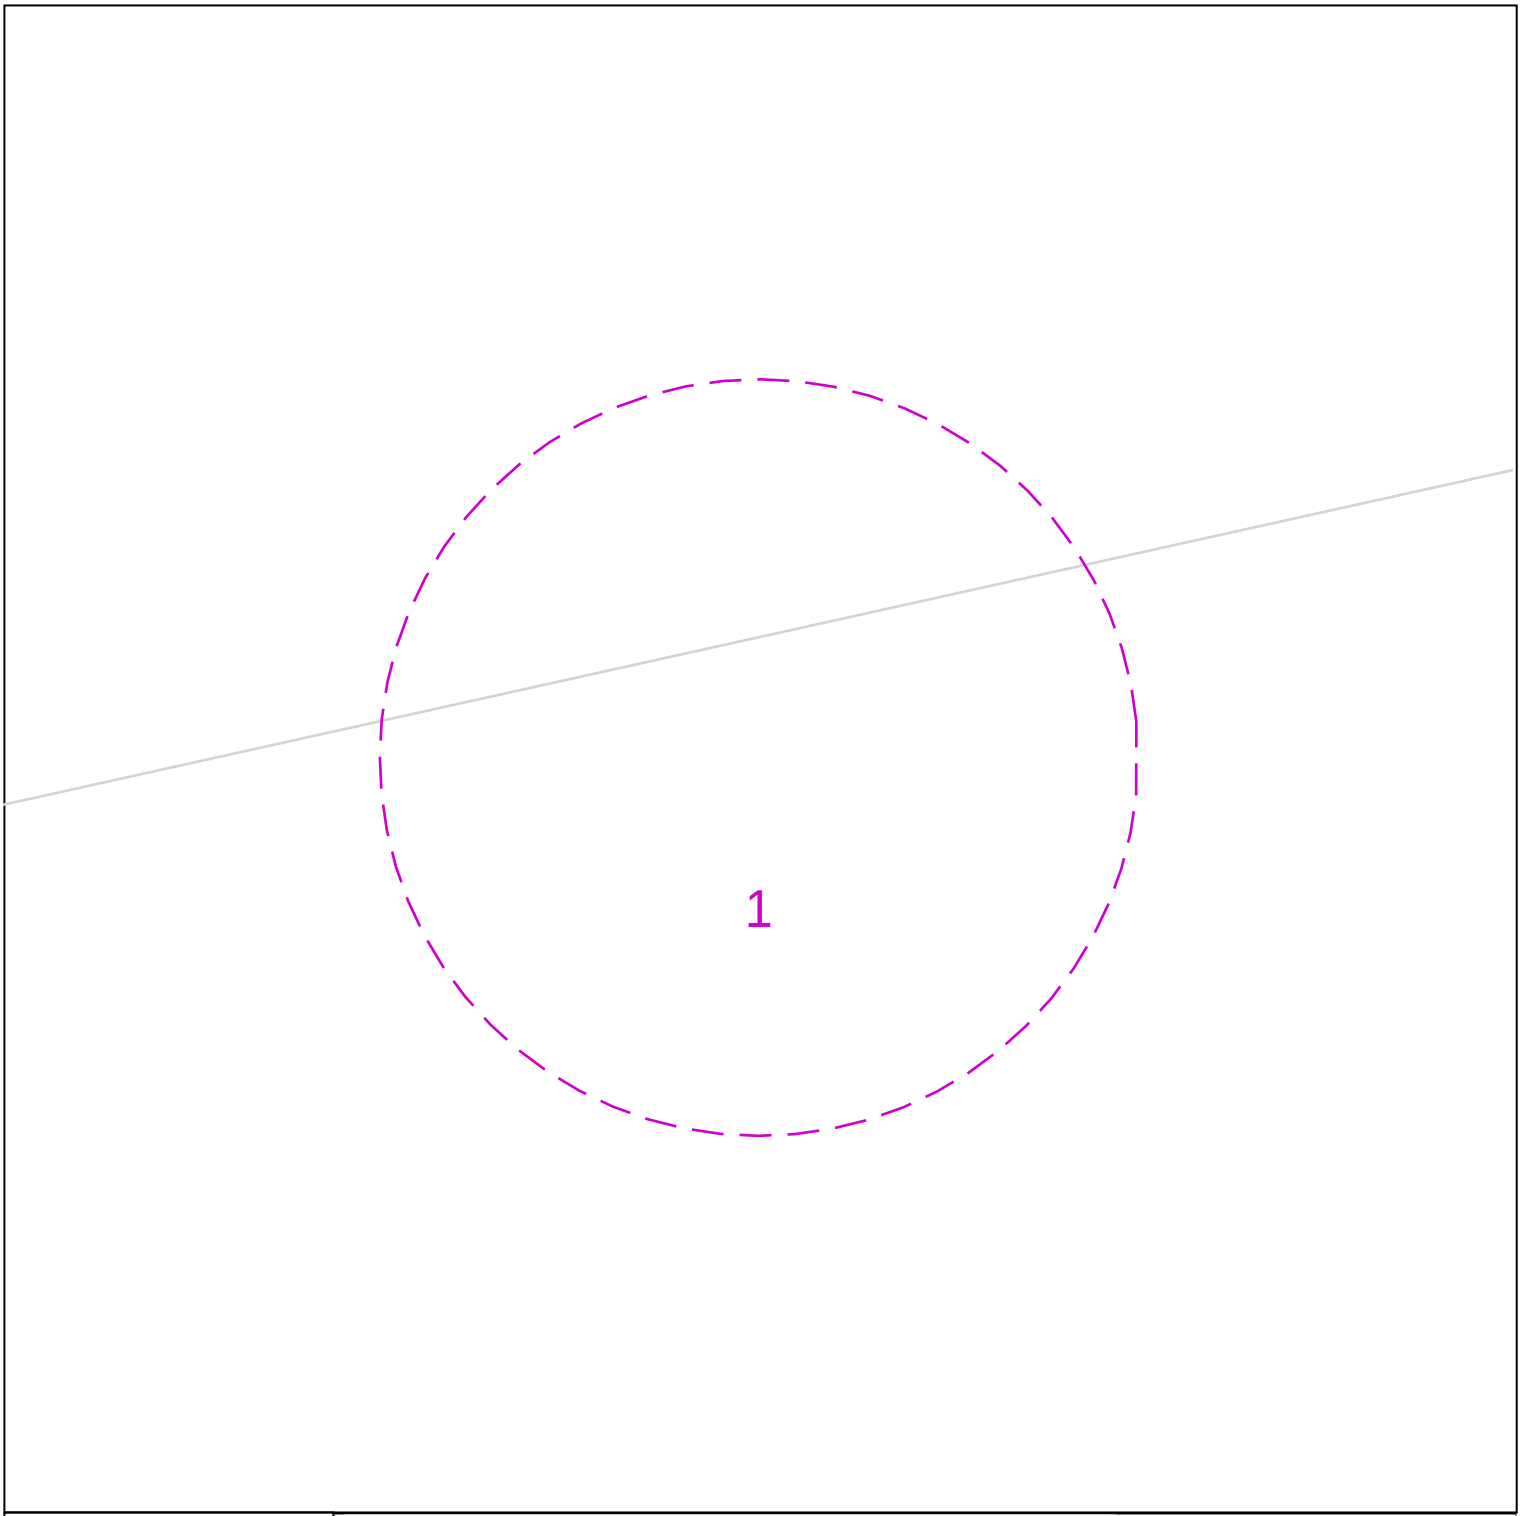



Last Mile Asset Management Limited
Fenick House, Lister Way
Hamilton International Technology Park
Glasgow G72 0FT
Telephone 03300 587 443

Date Requested: 16/03/2026
Job Reference: 40819497
Site Location: 386823 393959
Requested by: Mrs Hannah Beattie

Your Scheme/Reference: Slade Lane

Scale: 1:500 (When plotted at A4)

## ELECTRIC KEY

| | |
|---|---|
| PROPOSED LV SERVICE | LV STRAIGHT JOINT |
| PROPOSED LV | LV BREACH JOINT |
| PROPOSED HV | HV STRAIGHT JOINT |
| PROPOSED EHV (UG) | HV BREACH JOINT |
| EXISTING/AS LAID LV SERVICE | STREET LIGHTING C.P |
| EXISTING/AS LAID LV (UG) | MINI PILLAR |
| EXISTING/AS LAID HV (UG) | LINK BOX |
| EXISTING/AS LAID EHV (UG) | EARTH SPIKE |
| EXISTING LV OVERHEAD | POT END |
| EXISTING HV OVERHEAD | SERVICE JOINT |
| EXISTING EHV OVERHEAD | |
| PROPOSING DISCONNECTED | |

Dig Sites

Line:

Area:

100m

This plan shows cables owned by Last Mile Electricity Limited in their role as a Licensed Distributor (IDNO). Cables owned by other Distributors or privately owned cables (or, indeed, any other apparatus, equipment or infrastructure may also be present in the area. Information regarding such cables (or any such other apparatus, equipment, or infrastructure) should be obtained from the relevant owners.
The information shown on these plans is provided for general information purposes only and should not be relied on or treated as a substitute for your own enquiries. We make no warranty, representation, or guarantee, whether express or implied, regarding the content of the plans or that the content is accurate, complete, or up to date. No liability of any kind whatsoever is accepted by Last Mile Asset Management Limited, or their agents, servants or contractors for any error, omission, or misstatement.
Safe digging practices, in accordance with HS(G)47, must be used to verify and establish the actual position of all electrical cables and apparatus on site before any mechanical plant is used. It is your responsibility to ensure that this information is provided to all persons on or near electrical cables or apparatus. The information included on this plan should not be referred to beyond a period of 3 month from the date of issue.

In an emergency call 105, 24 hours a day

Crown Copyright © - Reproduced by permission of Ordnance Survey on behalf of HMSO. And database right 2026. All rights reserved. Ordnance Survey Licence number 100061801