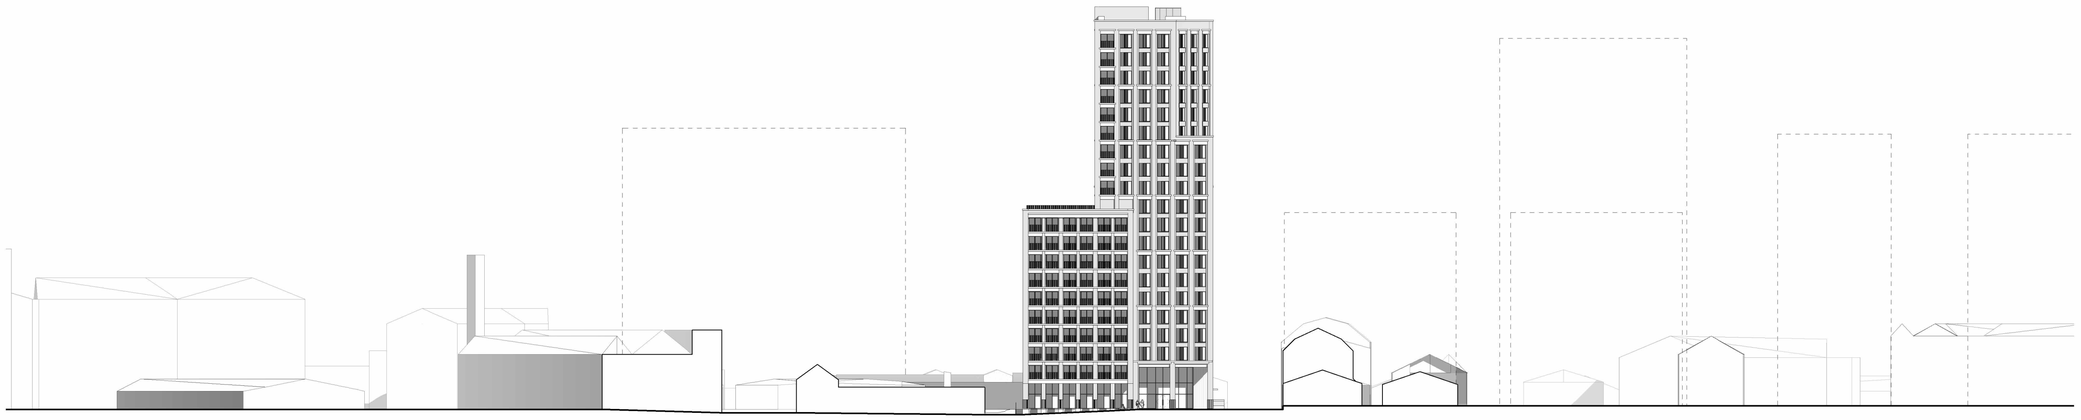


Dashed lines indicate approximate heights noted in Great Ducie Street SRF.

0m 25m 50 m

Context Elevation - South

1 : 500


General Notes

Use figured dimensions only. Do not scale off this drawing. All dimensions must be set out and checked by the contractor on site prior to commencement of construction. Any variations between drawings and site must be reported to TGA before work proceeds.

Drawings to be read in conjunction with Architectural Specification, Structural Engineer's Drawings and Specifications, Mechanical & Electrical Engineer's Drawings and Specifications, all Supplemental Information, including but not limited to; Detailed Fire Strategy, Acoustic Report, Thermal Report & Overheating Report.

No portion of the Works to commence without acceptance of the required submittals by the Employer.

Main Contractor to submit relevant documents to building regulation and legislation approval authorities as required to comply with the Specification.

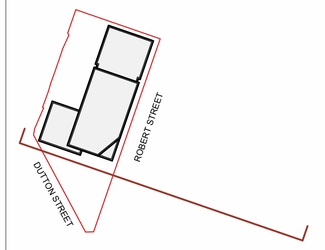

Key Plan

1 : 1250

N

Rev	Description	Date	By
P01	Issued to design team for coordination. Roof plant included, landscape design indicated, window panels modelled	25.02.26	TGA
P02	Issued for design team coordination. Redline boundary amended to incorporate highway works. Public realm ground plane indicated to landscape design.	26.02.26	TGA
P03	Planning Issue	02.04.26	TGA

Title
Context Elevations - South

Drawing No.
1181-TGA-XX-ZZ-DR-A-95504

Revision
P03

Status
Planning

Scale
As indicated@A1

Project
Robert Street

Client
RAA Capital

TIM GROOM ARCHITECTS

Eastgate, 2 Castle Street, Manchester, M3 4LZ 0161 870 1152

Copyright © Tim Groom Architects Ltd ('TGA'). All rights reserved. No part of these drawings or designs may be copied, reproduced or stored in any form without written consent. No works of construction relying on these drawings or designs are permitted without the express written consent of TGA.