
Copyright of this drawing is vested in the architect and it must not be copied or reproduced without consent. Figured dimensions only are to be taken from this drawing. All contractors must visit the site and be responsible for taking and checking all dimensions relative to their work. Space Invader cannot be accepted for any error arising from discrepancies between drawings and site conditions. Do not scale off this drawing

General Notes:

- Drawing has been prepared by SID to record the scope of intent only.
- Survey information on base build provided by others.

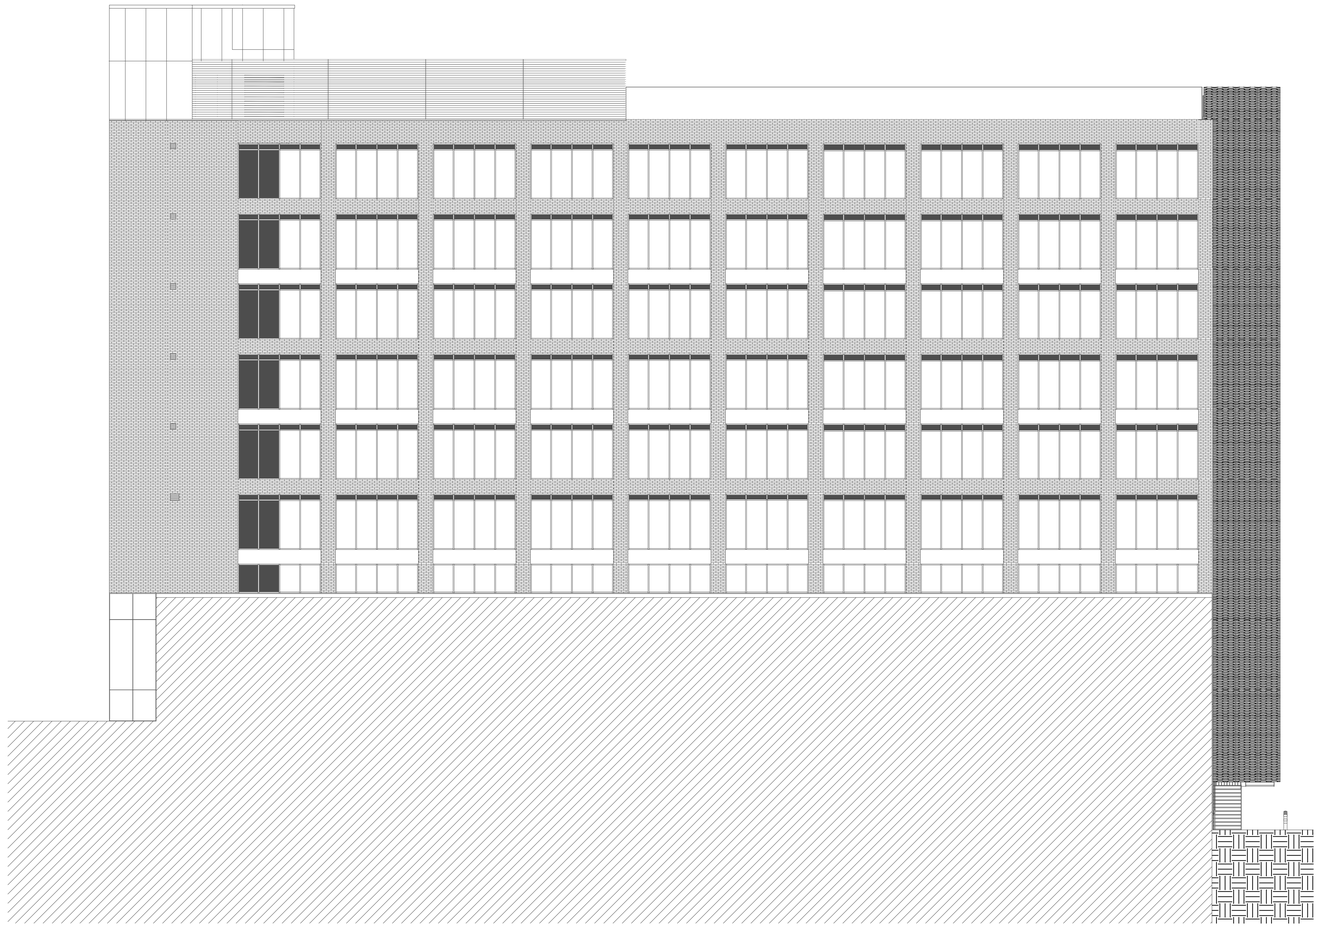

Existing Building - West Elevation
1:100

0 2 4 6 8 10
Scale 1:100

Rev:	Details:	By:	Date:

FOR INFORMATION

Client:
Aviva

Project:
St John's Transmission

Drawing Title:
Existing Building West Elevation

Upload Reference:
-

SID Project Number: 20034	**SID Drawing Number:** 003A01	**Revision:** -
Scale at A0: 1:100	**Drawn By:** RC	**Workstage:** Planning

spaceinvader

Email: info@spaceinvaderdesign.co.uk
Web: www.spaceinvaderdesign.co.uk