
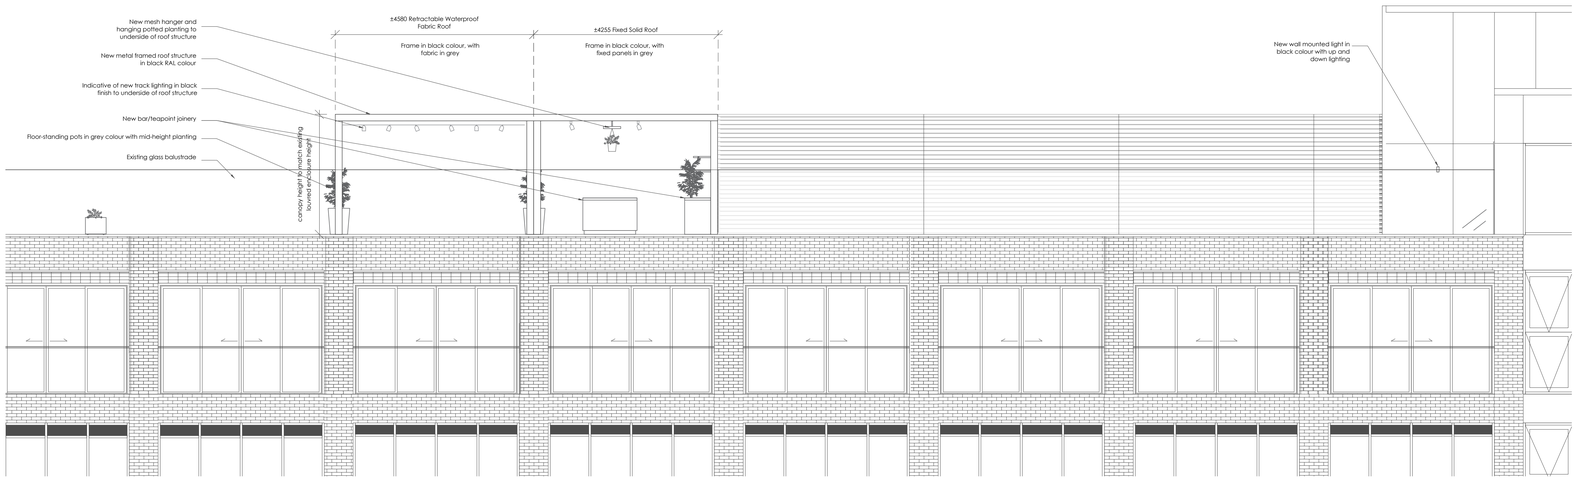


Proposed Roof Terrace - East Elevation
1:50

Scale 1:50

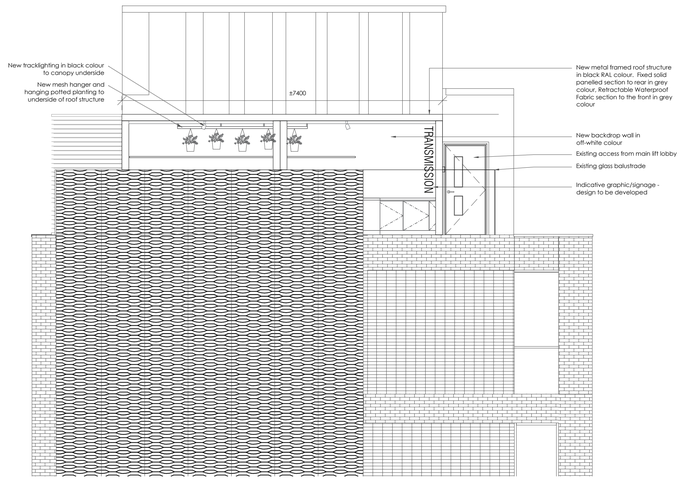

Proposed Roof Terrace - South Elevation
1:50

Proposed Building - East Elevation
1:100

0 2 4 6 8 10

Scale 1:100

Proposed Building - South Elevation
1:100

Copyright of this drawing is vested in the architect and it must not be copied or reproduced without consent. Figured dimensions only are to be taken from this drawing. All contractors must visit the site and be responsible for taking and checking all dimensions relative to their work. Space Invader cannot be responsible for any error arising from discrepancies between drawings and site conditions. Do not scale off this drawing.

General Notes:

- Drawing has been prepared by SID to record the scope of intervt only.
- Survey information on base build provided by others.

Rev:	Details:	By:	Date:
A	Bar island location updated	RC	27.04.2024

FOR INFORMATION

Client:
Aviva

Project:
St John's Transmission

Drawing Title:
Proposed East & South Elevations for Roof Terrace Works

Upload Reference:

SID Project Number:	SID Drawing Number:	Revision:
25034	060402	A
Scale at A0:	**Drawn By:**	**Workstage:**
As Indicated	RC	Planning

spaceinvader

Email: info@spaceinvaderdesign.co.uk
Web: www.spaceinvaderdesign.co.uk