
Copyright of this drawing is vested in the architect and it must not be copied or reproduced without consent. Figured dimensions only are to be taken from this drawing. All contractors must visit the site and be responsible for taking and checking all dimensions relative to their work. Space Invader Design Ltd to be informed of any discrepancies between drawings and site conditions. Do not scale off this drawing.


General Notes:

- Drawing has been prepared by SID to record the scope of intent only.
- Survey information on base build provided by others.

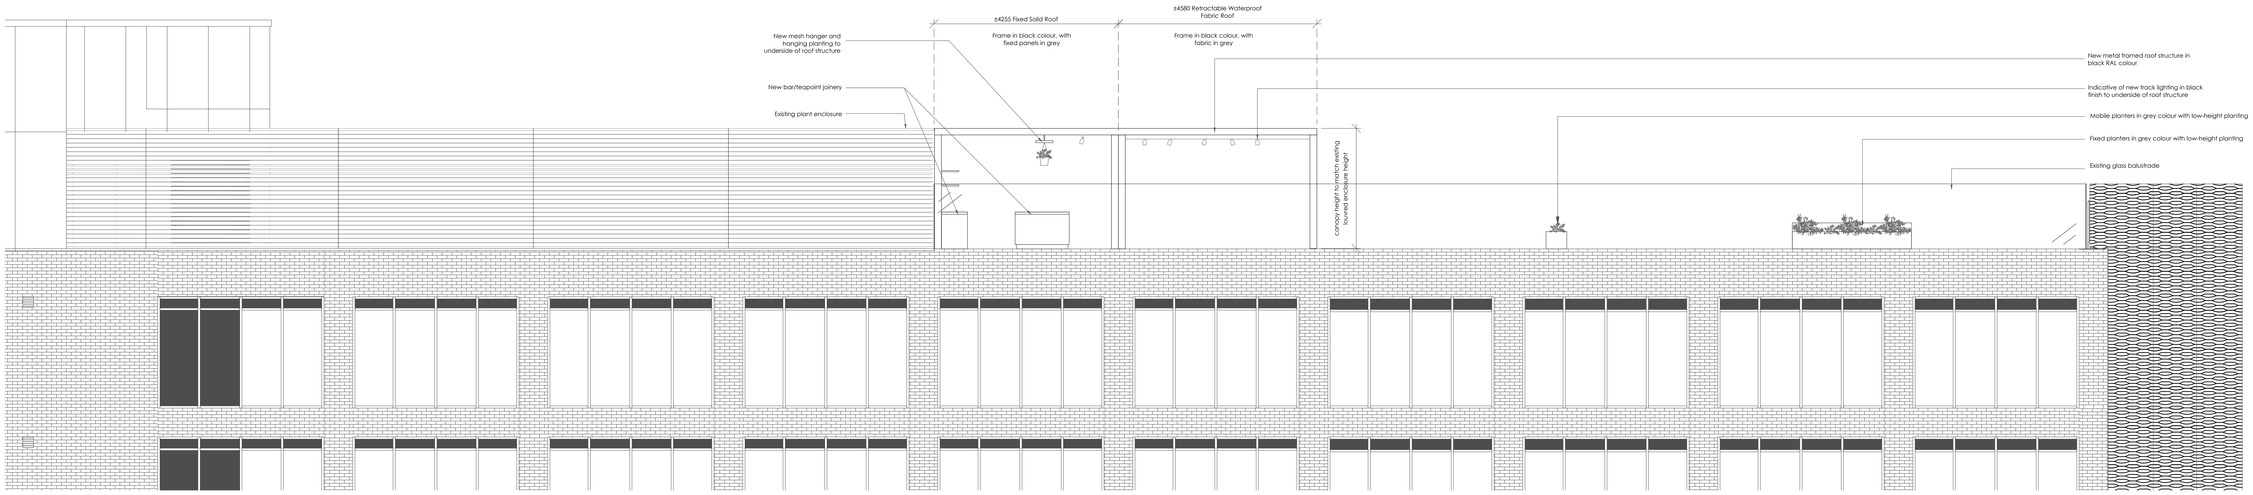

A Proposed Roof Terrace - West Elevation
1:50

Scale 1:50

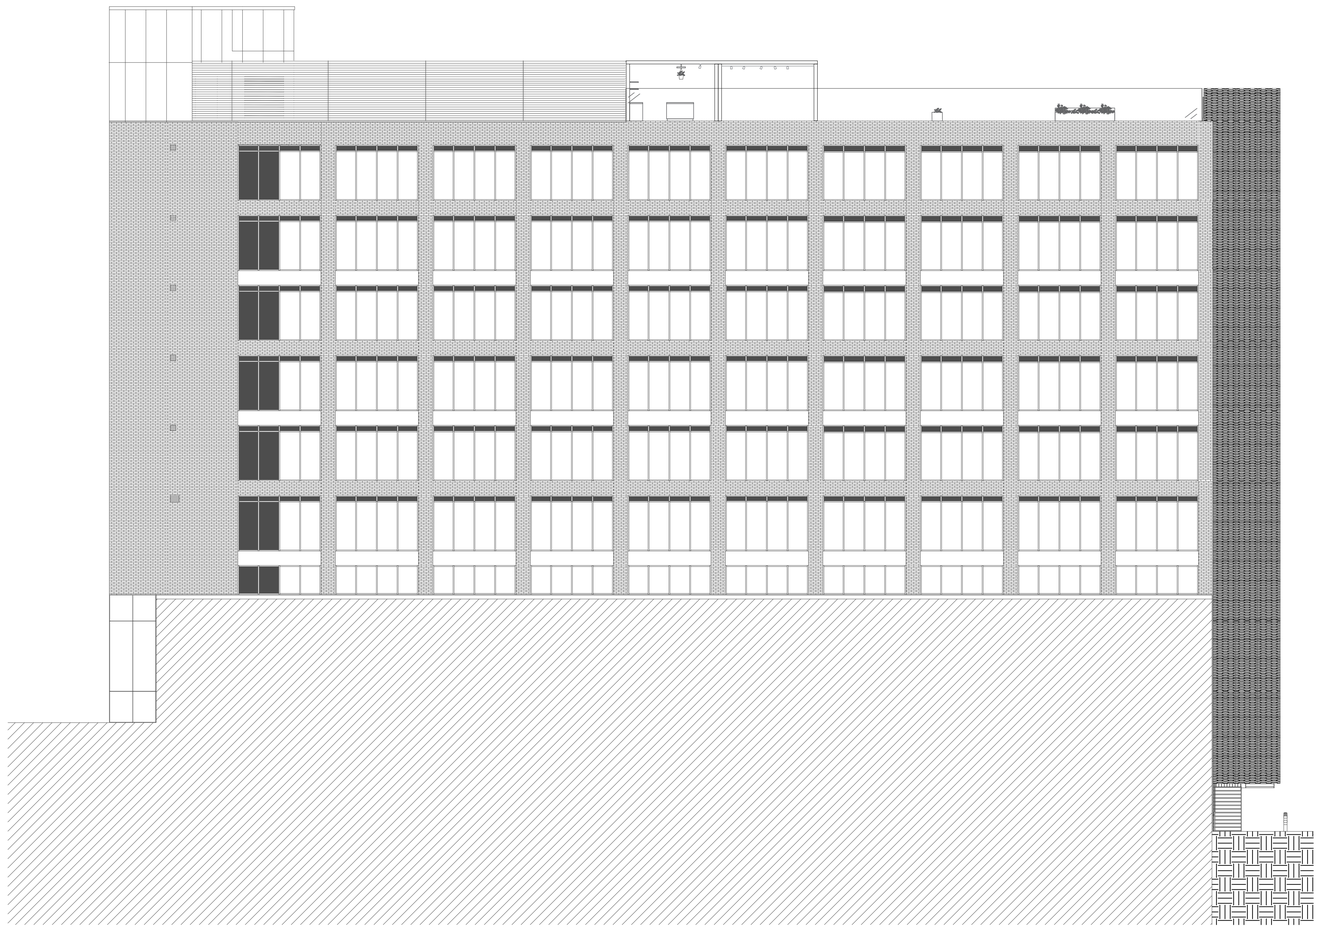

A Existing Building - West Elevation
1:100

Scale 1:100

Rev:	Details:	By:	Date:

FOR INFORMATION

Client:
Arriva

Project:
St John's Transmission

Drawing Title:
Proposed West Elevation for Roof Terrace Works

Upload Reference:

SID Project Number:	SID Drawing Number:	Revision:
20034	(W)A03	-
Scale at A0:	**Drawn By:**	**Workstage:**
As Indicated	RC	Planning

spaceinvader

Email: info@spaceinvaderdesign.co.uk
Web: www.spaceinvaderdesign.co.uk