
Copyright of this drawing is vested in the architect and it must not be copied or reproduced without consent. Figured dimensions only are to be taken from this drawing. All contractors must visit the site and be responsible for taking and checking all dimensions relative to their work. Space Invader Design are to be advised of any variation between drawings and site conditions. Do not scale off this drawing

General Notes:

- Drawing has been prepared by SID to record the scope of intent only.
- Survey information on base build provided by others.



Existing Site Plan
1:250

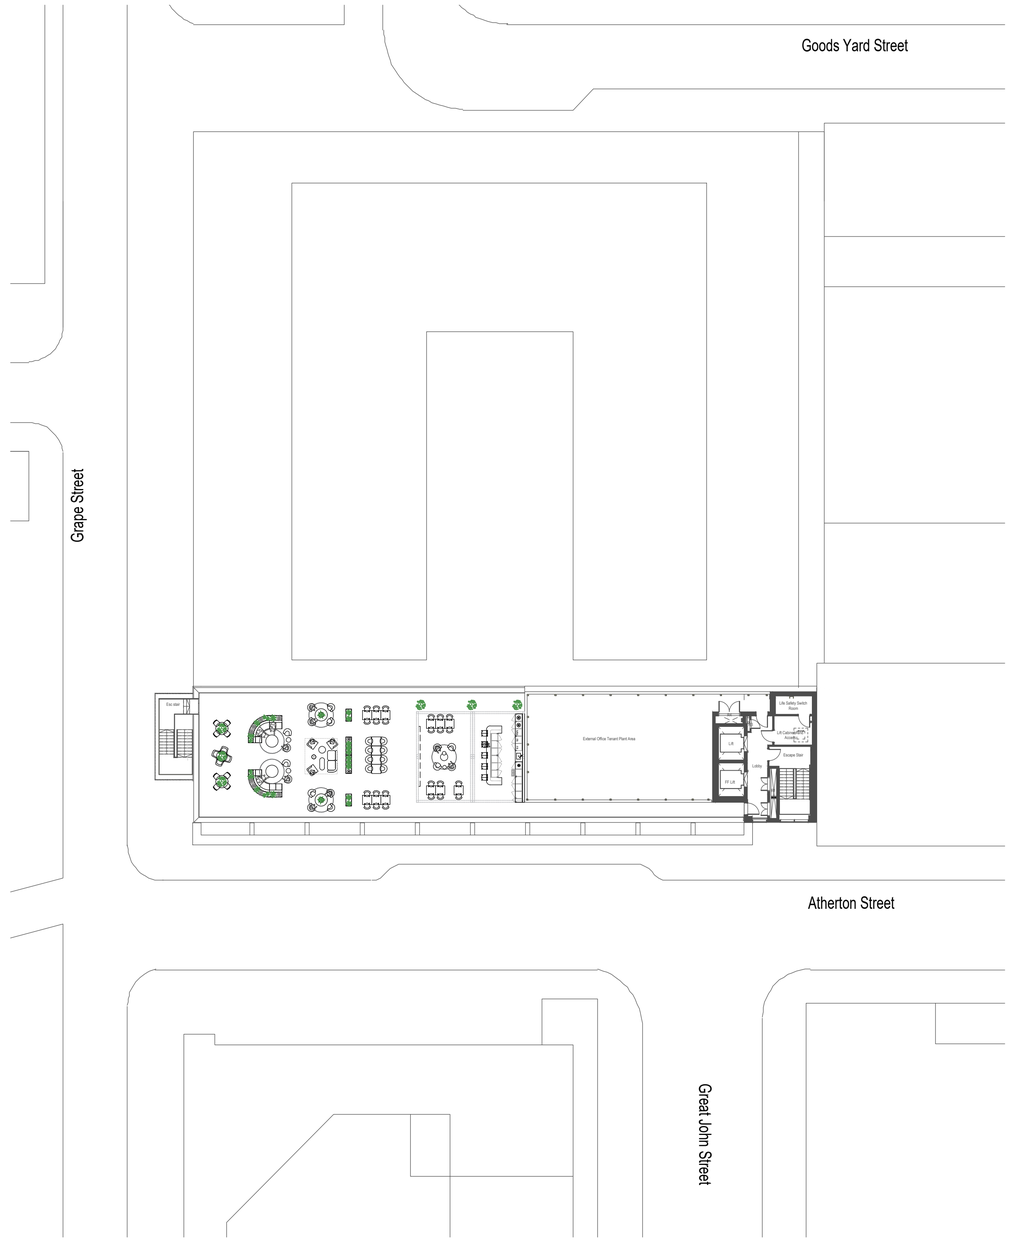

Proposed Site Plan
1:250

N

0 5 10 15 20
Scale 1:250

Rev:	Details:	By:	Date:
A	Bar island location updated	RC	27.04.2026

FOR INFORMATION

Client:
Aviva

Project:
St John's Transmission

Drawing Title:
Existing and Proposed Site Plan

Upload Reference:
-

SID Project Number:	SID Drawing Number:	Revision:
25034	(90)002	A
Scale at A1: 1:250	**Drawn By:** RC	**Workstage:** Planning

spaceinvader

Email: info@spaceinvaderdesign.co.uk
Web: www.spaceinvaderdesign.co.uk