
ALL DIMENSIONS ARE IN mm UNLESS NOTED OTHERWISE

N.G.R | E: 387701 N: 397215

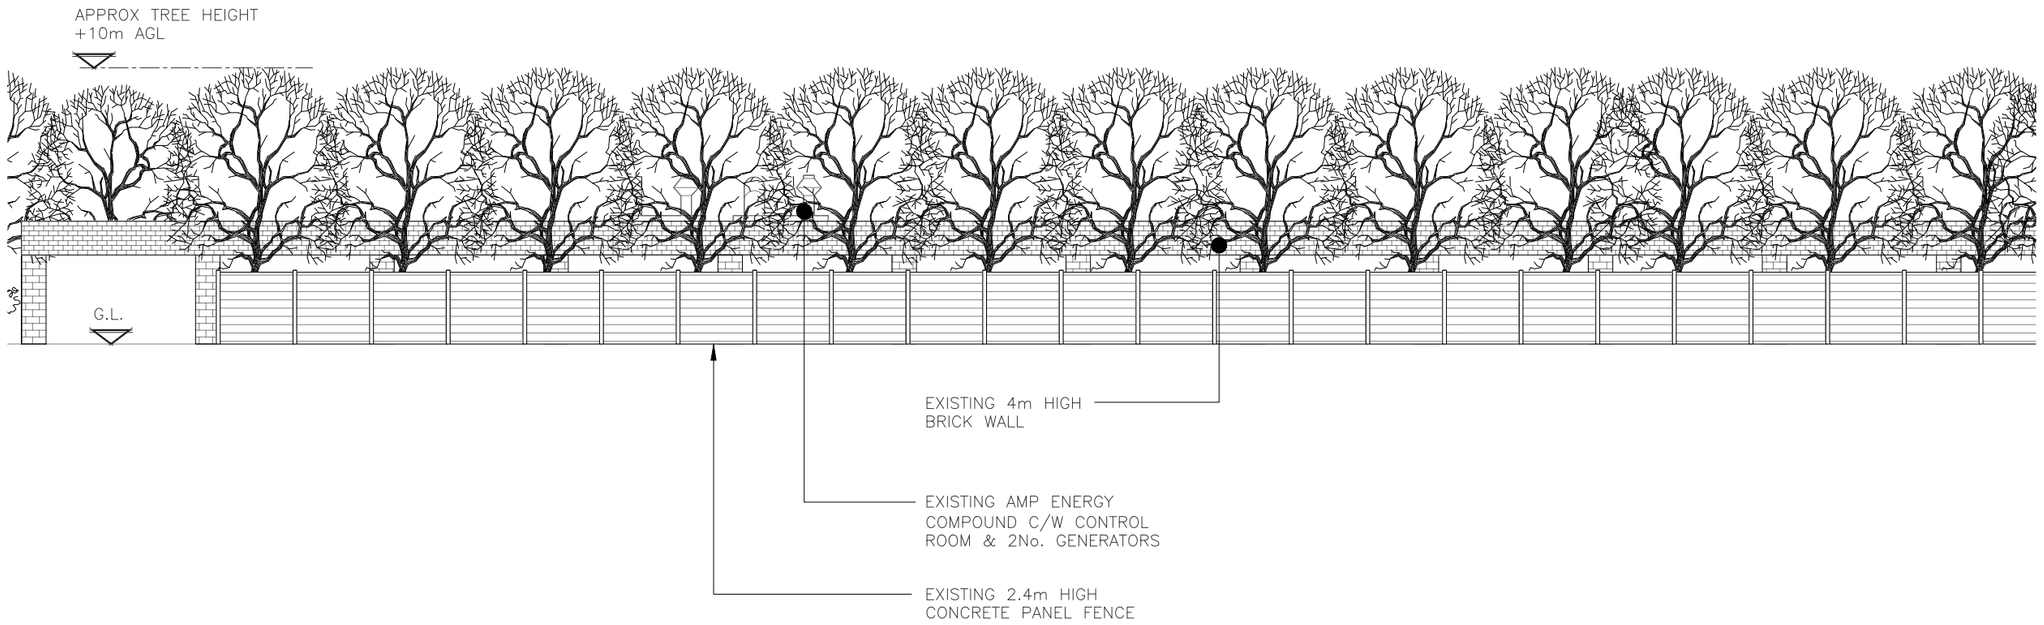

EXISTING SOUTH ELEVATION

(1:200)

REV	MODIFICATION	BY	CH	DATE
A	PLANNING ISSUE	CS	SB	27.04.26

Clarke Telecom
Unit E, Madison Place, Northampton Road,
Manchester, M40 5AG
Tel: 0161 785 4500
Fax: 0161 785 4501
Web: www.clarke-telecom.com

amp CLEAN ENERGY

Site Name	Opt.
WHITWORTH	–

Site Ref: No

P – 119060

Site Address / Contact Details

YARD TO REAR OF
THE DRESSER CENTRE
WHITWORTH STREET
MANCHESTER
M11 2NE

Drawing Title: EXISTING SOUTH ELEVATION

Purpose of issue: PLANNING — Dwg Rev: A

Drawing Number: 09

Surveyed By:	Original Sheet Size:	Pack Issue:
DW	A3	B

Drawn:	Date:	Checked:	Date:
GL	30.05.25	SB	30.05.25