

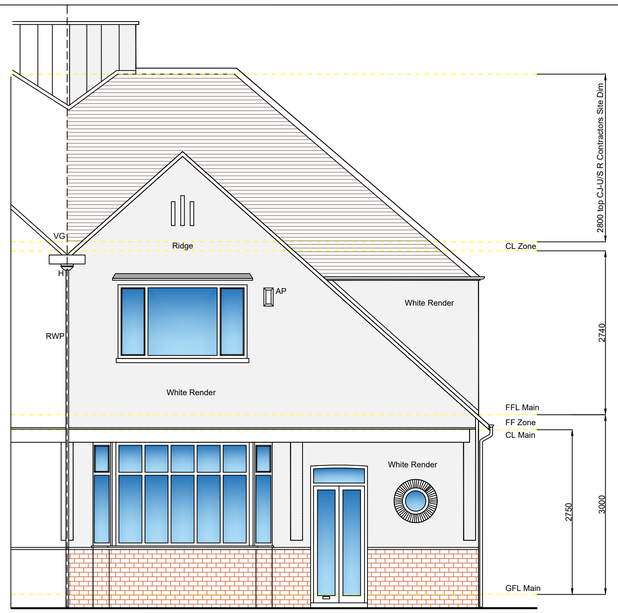



front elevation

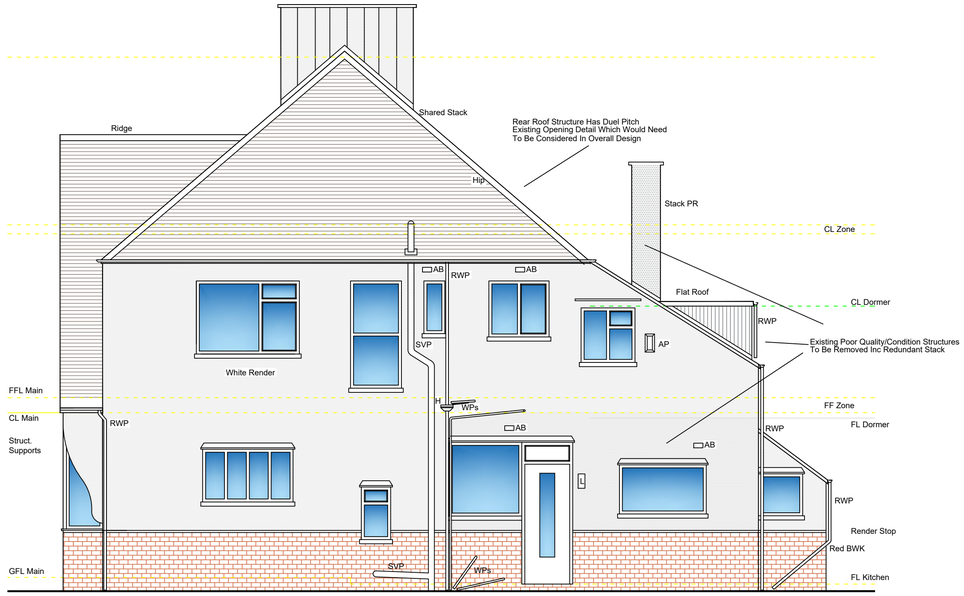


side elevation

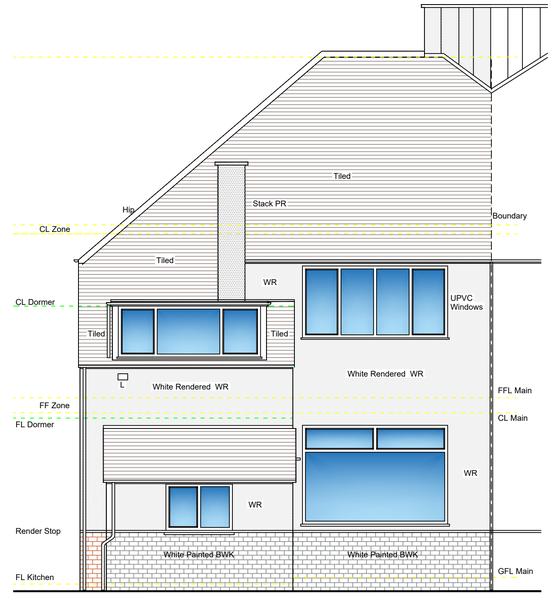

rear elevation

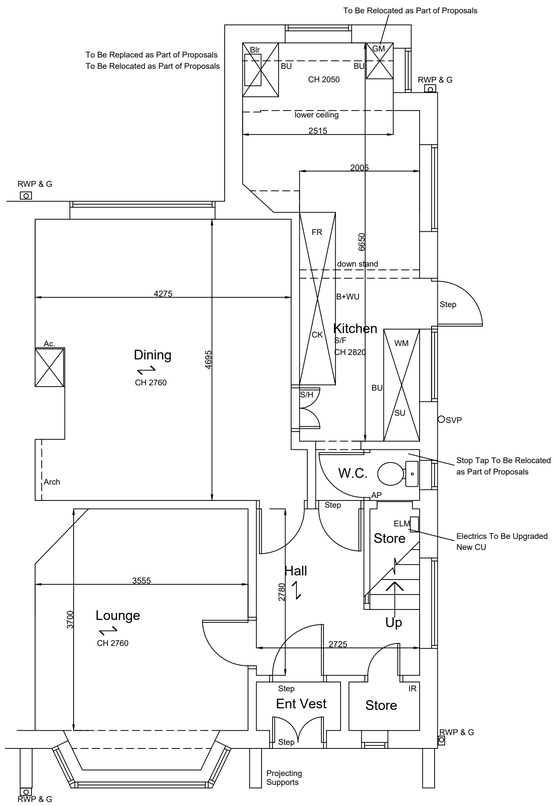

ground floor plan

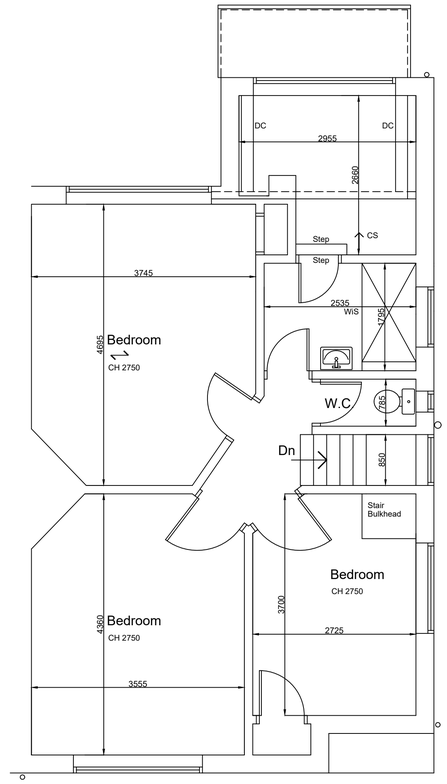

first floor plan

DJS Architectural Services
Roselea House
915 Middleton Road
Chadderton
Oldham
Lancashire
OL9 0NG
Mob: 07557 096 232
E-mail: djsarchitecturalservices@gmail.com

Rev.	Details of Revision	Date	Sign
A	Roof amended following on-site loft dimensions acquired from contractor	FEB 2026	DJS

Mr H Patoff & Ms. S Pinnington

Project
Proposed Two Storey Extension Internal Structural Modifications & Refurbishment
2 Meadow Bank
Chorlton Cum Hardy
Manchetser M21 8FP

Drawing
As Existing Arrangements Plans
And Elevations

Dec 2025

Scale 1:50 @ A1

DWG No. DJS/HG026/01A